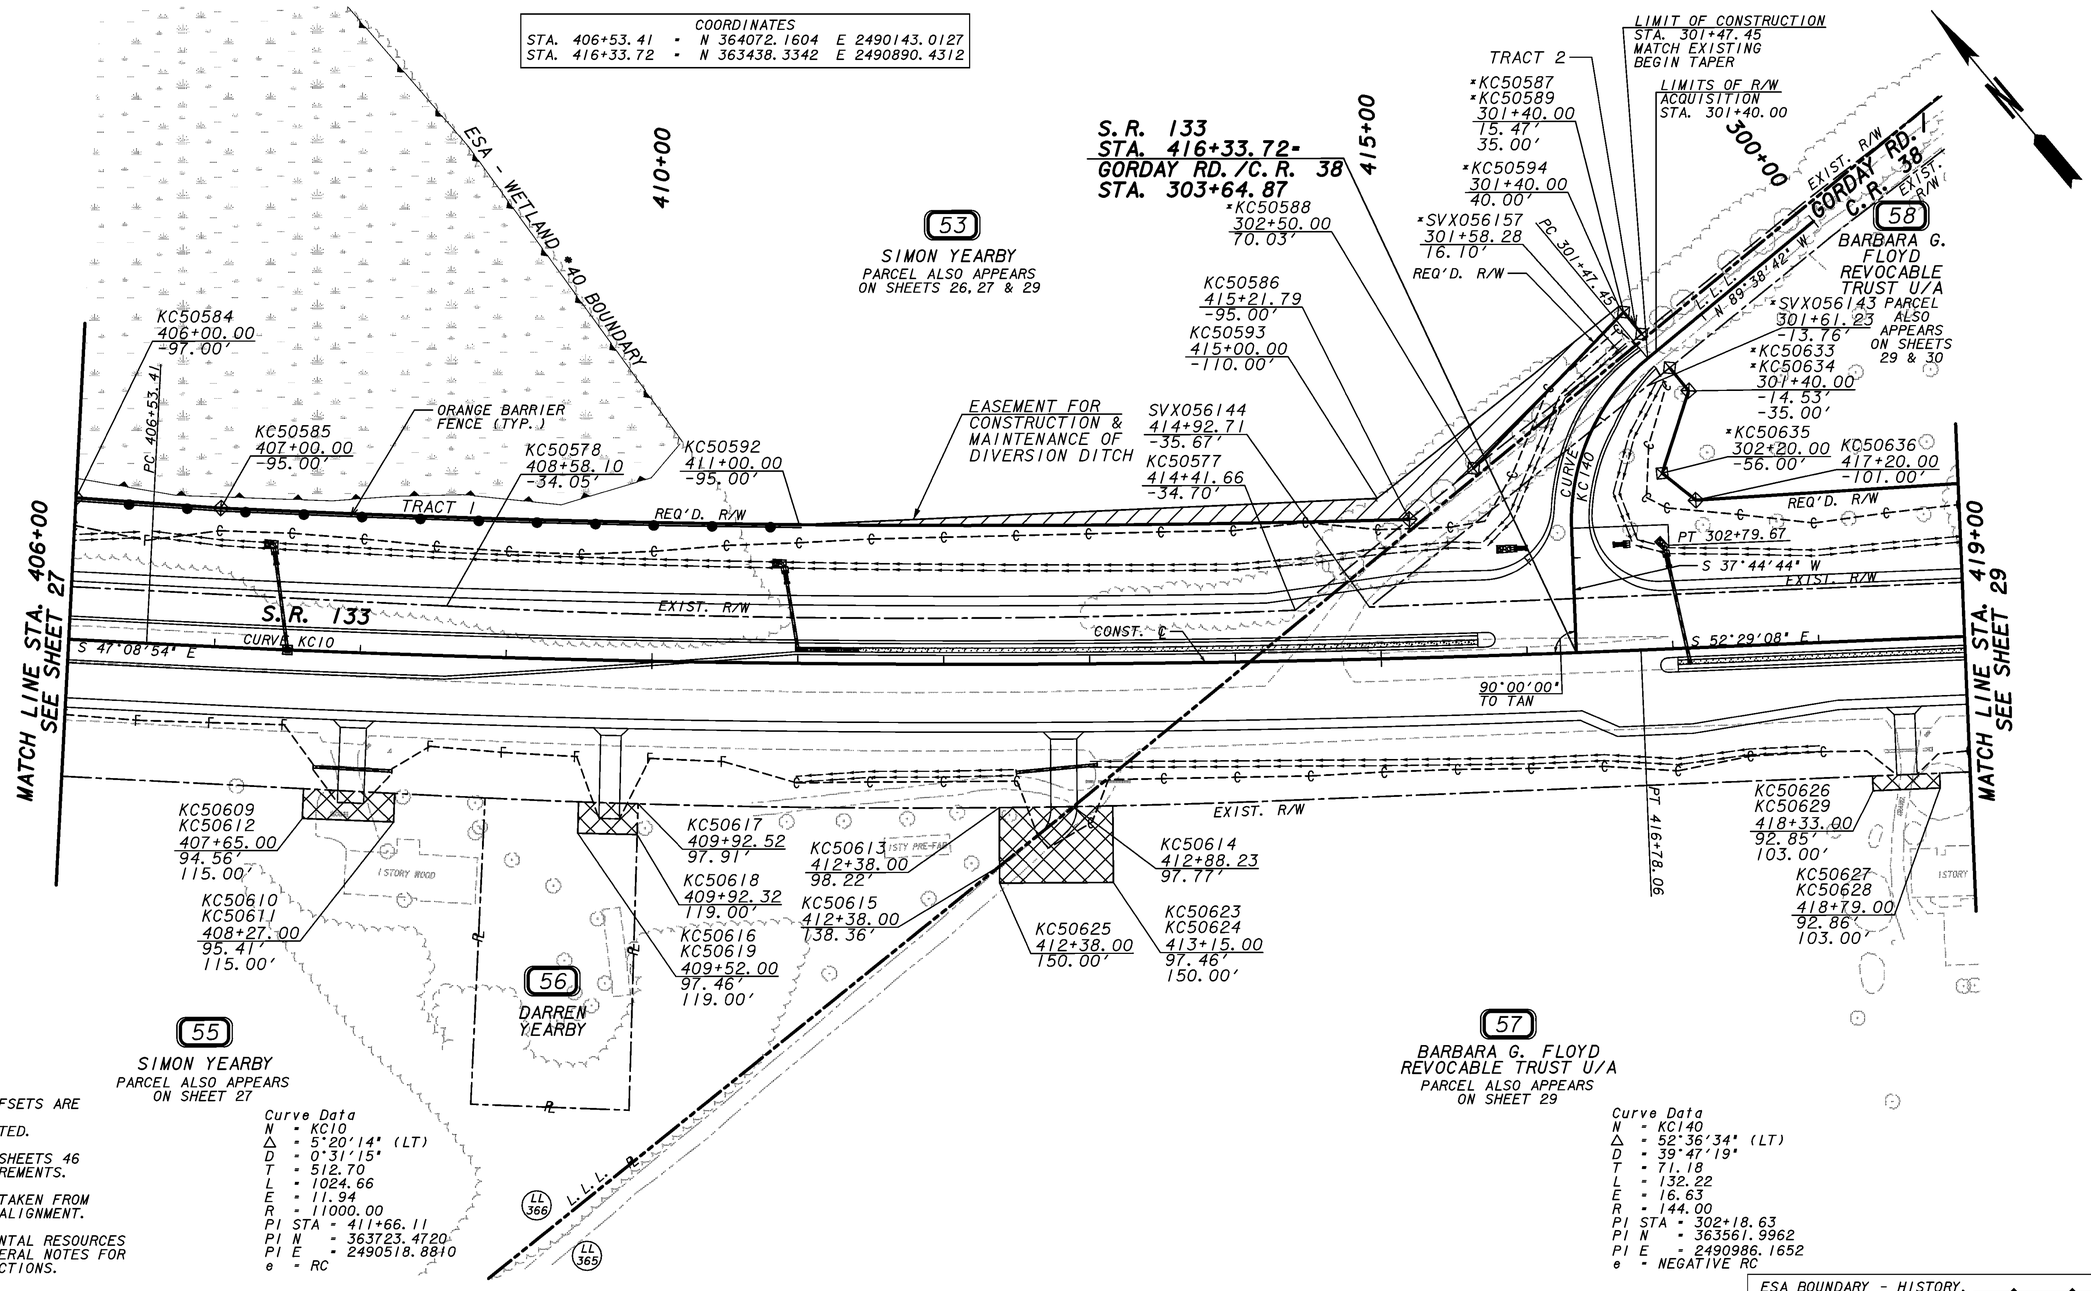

NOTE:
ALL STATIONS AND OFFSETS ARE TAKEN FROM S.R. 133 UNLESS OTHERWISE NOTED.

REFER TO TABLES ON SHEETS 46 TO 64 FOR R/W REQUIREMENTS.

* STATION AND OFFSET TAKEN FROM GORDAY RD./C.R. 38 ALIGNMENT.

ESA - SEE ENVIRONMENTAL RESOURCES IMPACT TABLE IN GENERAL NOTES FOR CONSTRUCTION RESTRICTIONS.

Curve Data
N = KC10
Δ = 5°20'14" (LT)
D = 0°31'15"
T = 512.70
L = 1024.66
E = 11.94
R = 11000.00
PI STA = 411+66.11
PI N = 363723.4720
PI E = 2490518.8810
e = RC

Curve Data
N = KC140
Δ = 52°36'34" (LT)
D = 39°47'19"
T = 71.18
L = 132.22
E = 16.63
R = 144.00
PI STA = 302+18.63
PI N = 363561.9962
PI E = 2490986.1652
e = NEGATIVE RC

ESA BOUNDARY - HISTORY, WETLAND, STREAM

PROPERTY AND EXISTING R/W LINE
REQUIRED R/W LINE
CONSTRUCTION LIMITS
EASEMENT FOR CONSTR & MAINTENANCE OF SLOPES
EASEMENT FOR CONSTR OF SLOPES
EASEMENT FOR CONSTR OF DRIVES

BEGIN LIMIT OF ACCESS.....BLA
END LIMIT OF ACCESS.....ELA
LIMIT OF ACCESS
REQ'D R/W & LIMIT OF ACCESS

50 0 50 100 150FT.
SCALE: 1" = 50'

DATE	REVISIONS	DATE	REVISIONS
11/16/2011	REVISED OWNER NAMES PARCELS 53, 55, 57 AND 58		
12/20/2011	REVISED R/W PARCEL 58		
04/25/2012	REVISED LAND LOT LINE		

STATE OF GEORGIA
DEPARTMENT OF TRANSPORTATION

RIGHT OF WAY MAP

PROJECT NO: STP00-0000-00(545)
COUNTY: BROOKS
LAND LOT NO: 365, 366
LAND DISTRICT: 12
GMD 1571
DATE 05-06-11 SH 28 OF 64