STATE	PROJECT NUMBER	SHEET NO.	TOTAL SHEETS
GA	STP00-0000-00 (759)	214	223

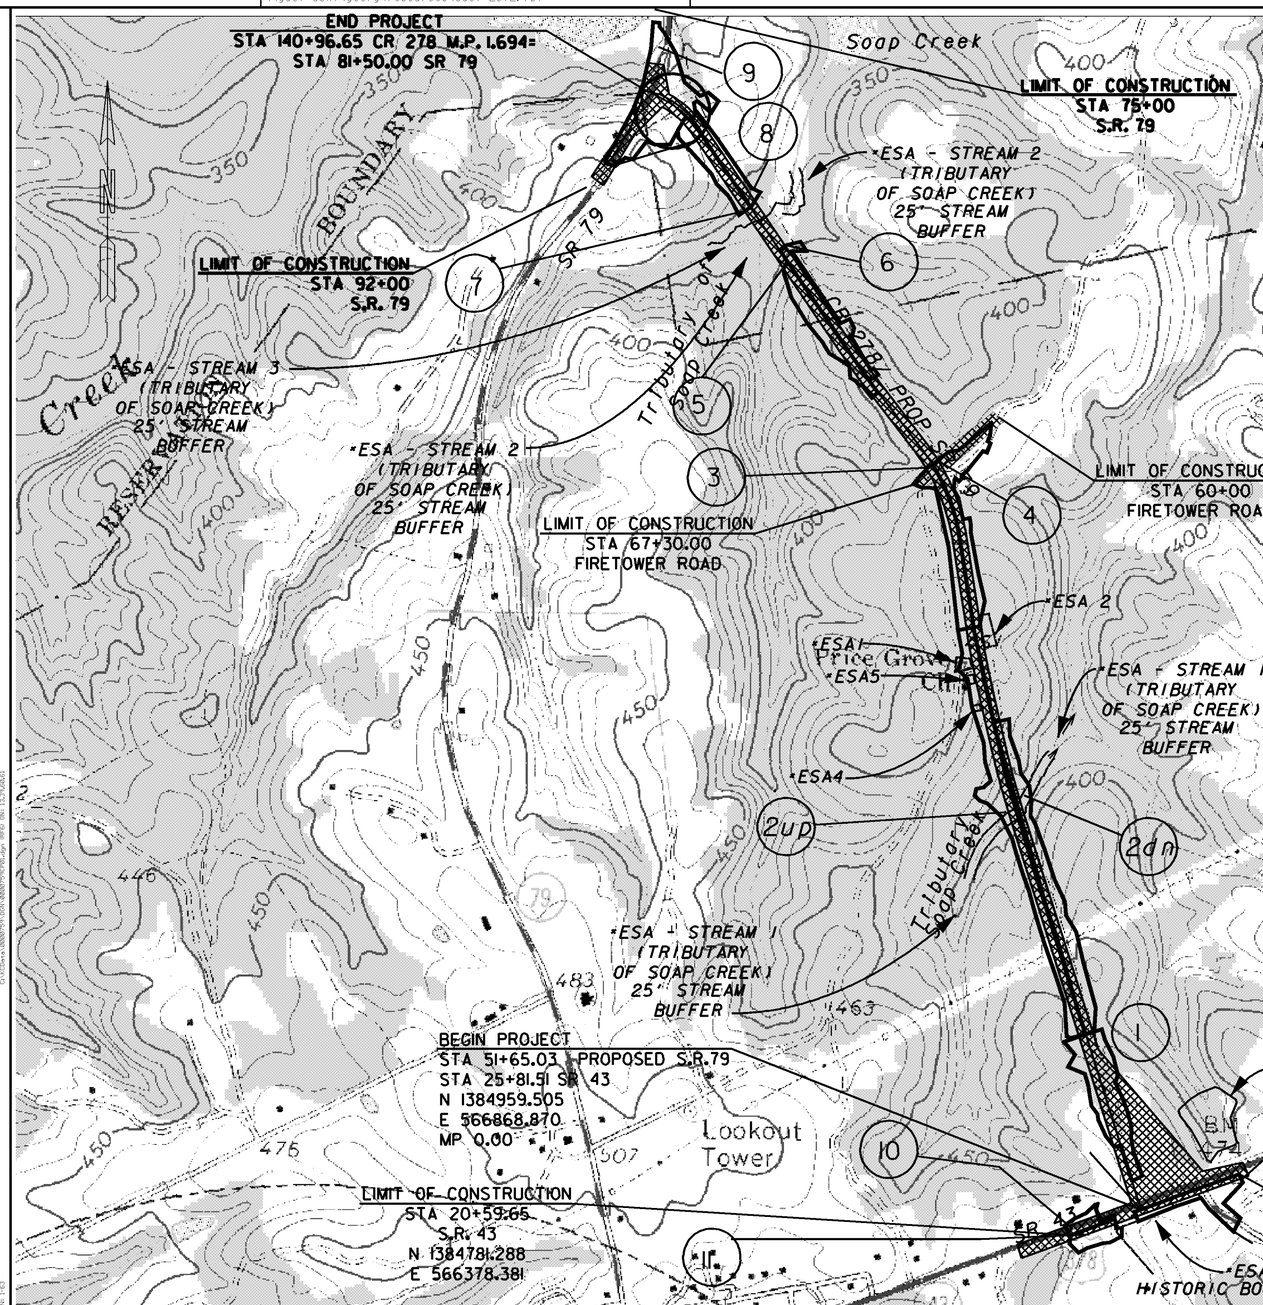

RECEIVING WATERS = TRIBUTARIES OF SOAP CREEK

2UP
SAMPLE MONITORING LOCATIONS
TRIBUTARY SOAP CREEK
STA 80+35 95' LT

2DN
SAMPLE MONITORING LOCATIONS
TRIBUTARY SOAP CREEK
STA 81+49 90' RT

10
SAMPLE MONITORING LOCATIONS
TRIBUTARY SOAP CREEK
STA 20+60 36' LT

12
SAMPLE MONITORING LOCATIONS
TRIBUTARY SOAP CREEK
STA 31+15 42' RT

3
SAMPLE MONITORING LOCATIONS
TRIBUTARY SOAP CREEK
STA 108+83 45' LT

9
SAMPLE MONITORING LOCATIONS
TRIBUTARY SOAP CREEK
STA 81+05 50' LT

1
SAMPLE MONITORING LOCATIONS
TRIBUTARY SOAP CREEK
STA 64+39 36' RT

USE ON CONSTRUCTION

* ESA- See Environmental Resource Impact Table in General Notes for construction restrictions

SCALE IN FEET
0 400 800 1600

GEORGIA
DEPARTMENT
OF
TRANSPORTATION

REVISION DATES
06/12/13
07/12/13
02/21/14
08/29/14

STATE OF GEORGIA
DEPARTMENT OF TRANSPORTATION
OFFICE: TENNILLE DISTRICT

WATERSHED MAP
SITE MONITORING PLAN

STP00-0000-00 (759)
LINCOLN COUNTY

DRAWING No.
55-001

1/5/2009 GPLN

C:\Active Projects\0000759\DGN\0000759EWM01.dgn