STATE	PROJECT NUMBER	SHEET NUMBER	TOTAL SHEETS
GEORGIA	STP-0000-00(811)	7	27

DEPARTMENT OF TRANSPORTATION
STATE OF GEORGIA

RIGHT-OF-WAY
PROPOSED INTERSECTION IMPROVEMENTS
AT
SIX LOCATIONS ALONG S.R. 369

FEDERAL AID PROJECT
STP-0000-00(811)
FORSYTH COUNTY

FEDERAL ROUTE: N/A
STATE ROUTE: 369
GA DOT P.I. #0000811

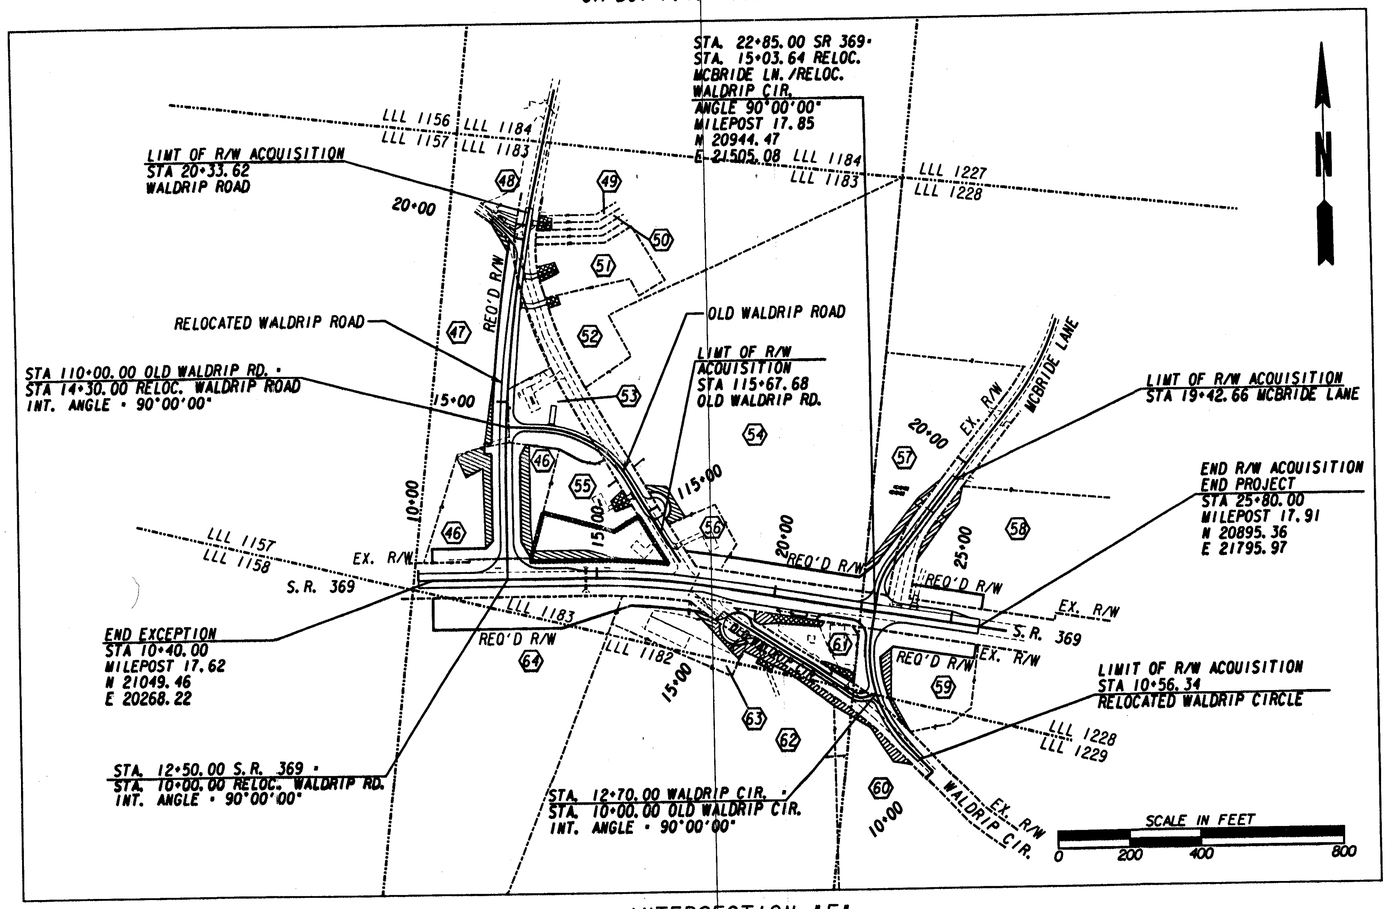

INTERSECTION "F"
S.R. 369 AT RELOCATED WALDRIP ROAD/RELOCATED MCBRIDE LANE/RELOCATED WALDRIP CIRCLE

DATE	BY	REVISIONS	DATE	BY	REVISIONS

LAND LOT: 1182, 1183, 1228, 1229
DISTRICT: 14TH

PRECISION PLANNING, INC.
PLANNERS, ENGINEERS, ARCHITECTS & SURVEYORS
400 PIKE BOULEVARD P.O. BOX 2210
LAWRENCEVILLE, GEORGIA 30046
(770) 338-8000

GEORGIA DEPARTMENT OF TRANSPORTATION
RIGHT OF WAY PLAN
PROJECT: S.R. 369 IMPROVEMENTS
COUNTY: FORSYTH
DATE: 04/23/2004 SHT. 7 OF 27

E:\Sdstproj\01206\CONVERSION FILES\F\00811F-CVR.dgn
4/12/2005 1:01:02 PM