STATE	PROJECT NUMBER	SHEET NO.	TOTAL SHEETS
GEORGIA	STP-0000-00(818)	1	12

DEPARTMENT OF TRANSPORTATION
STATE OF GEORGIA

RIGHT OF WAY PROPOSED
STATE ROUTE 16 @
STATE ROUTE 74/85
COWETA COUNTY
STP-0000-00(818)

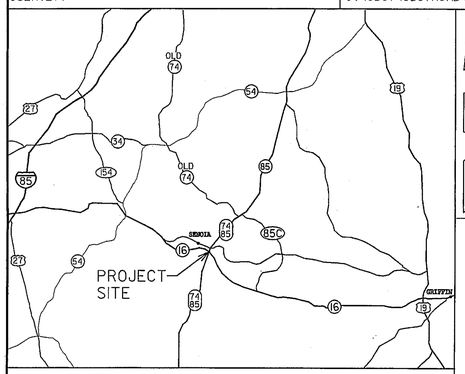

LOCATION SKETCH

NOTE: THE COORDINATES LISTED ARE WEST ZONE GRID COORDINATES BASED ON THE GA. STATE PLANE CO-ORDINATE SYSTEM OF 1985.
HORIZONTAL DATUM : NAD 83/94 HARN
VERTICAL DATUM : NAVD 1988

MIDPOINT COORDINATE
STATION 10+76.44 (S.R. 16) N 1198082.206730 E 2181132.163322

LAND DISTRICT NO. 1 GMD 691

DESIGN DATA:

TRAFFIC A.D.T.:	S.R. 16 – 11,300	(2008)
	S.R. 74/85 – 12,600	(2008)
TRAFFIC A.D.T.:	S.R. 16 – 17,400	
	S.R. 74/85 – 16,100	(2028)
TRAFFIC D.H.V.:	S.R. 16 – 1,415	(2028)
	S.R. 74/85 – 1585	(2028)
DIRECTIONAL DIST.:	61 % EAST	
% TRUCKS (DHV):	12%	
% 24 HR. TRUCKS:	14%	
SPEED DESIGN:	45 MPH	(S.R. 16)
	45 MPH	(S.R. 74/85)

LENGTH OF RIGHT OF WAY	COWETA COUNTY COUNTY NO. 077	
	TOTAL MILES	FEET
NET LENGTH OF RIGHT OF WAY	0.541	2858.02
GROSS LENGTH OF EXCEPTIONS	0.00	0.00
GROSS LENGTH OF PROJECT	0.701	3701.28

THIS PROJECT IS LOCATED 100% IN COWETA COUNTY AND CONGRESSIONAL DISTRICT 3 .

PROJECT DESIGNATION : EXEMPT
PDP CLASSIFICATION : MINOR EXISTING
FUNCTIONAL CLASSIFICATION : S.R. 16 - RURAL MINOR ARTERIAL
S.R. 74/85 - RURAL MINOR ARTERIAL

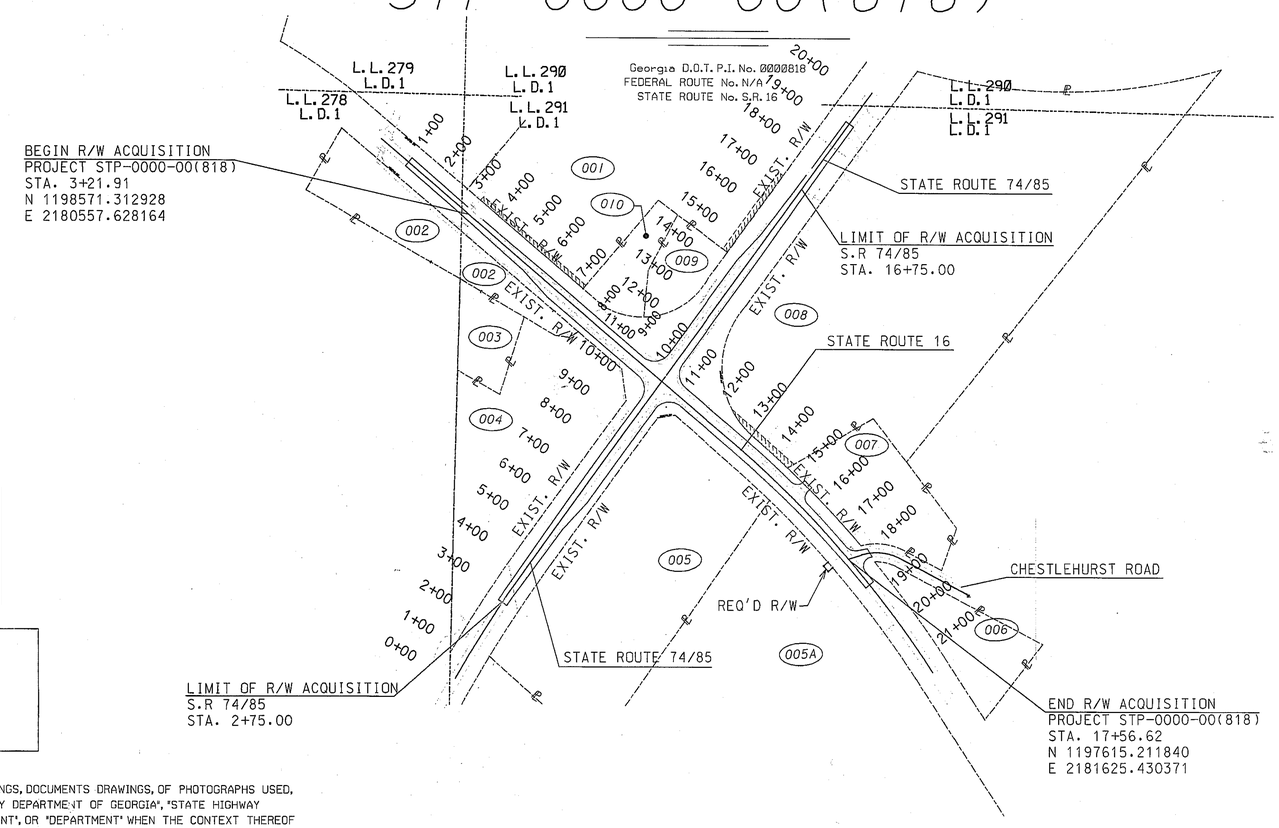

SCALE IN FEET
0 200 400 800

CONVENTIONAL SIGNS

STATE OR COUNTY LINE
CITY LIMIT LINE
LAND LOT LINE
PROPERTY LINE
SURVEY OR BASE LINE
RIGHT OF WAY LINE
- EXISTING
- REQUIRED
- LIMIT OF ACCESS
- R/W & LIMIT OF ACCESS
- R/W MARKERS

FENCE
RAILROAD
POWER LINE
TELEPHONE LINE
POWER POLES
TELEPHONE OR TELEGRAPH POLES

NOTE:
ALL REFERENCES IN THIS DOCUMENT, WHICH INCLUDES ALL PAPERS, WRITINGS, DOCUMENTS DRAWINGS, OF PHOTOGRAPHS USED, OR TO BE USED IN CONNECTION WITH THIS DOCUMENT, TO "STATE HIGHWAY DEPARTMENT OF GEORGIA", "STATE HIGHWAY DEPARTMENT", "GEORGIA STATE HIGHWAY DEPARTMENT", "HIGHWAY DEPARTMENT", OR "DEPARTMENT" WHEN THE CONTEXT THEREOF MEANS THE STATE HIGHWAY DEPARTMENT OF GEORGIA MEAN, AND SHALL BE DEEMED TO MEAN THE DEPARTMENT OF TRANSPORTATION.

THE DATA, TOGETHER WITH ALL OTHER INFORMATION SHOWN ON THESE PLANS, OR IN ANY WAY INDICATED THEREBY, WHETHER BY *DRAWINGS OR NOTES, OR IN ANY OTHER MANNER,* ARE BASED UPON FIELD INVESTIGATIONS AND ARE BELIEVED TO BE INDICATIVE OF ACTUAL CONDITIONS. HOWEVER, THE SAME ARE SHOWN AS INFORMATION ONLY, ARE NOT GUARANTEED, AND DO NOT BIND THE DEPARTMENT OF TRANSPORTATION IN ANY WAY. THE ATTENTION OF THE BIDDER IS SPECIFICALLY DIRECTED TO SUBSECTIONS 102.04, 102.05, AND 104.03 OF THE SPECIFICATIONS OF THE DEPARTMENT OF TRANSPORTATION, STATE OF GEORGIA, FOR THE CONSTRUCTION OF ROADS AND BRIDGES, CURRENT EDITION, AND ANY MODIFICATIONS THEREOF, WHICH WILL BE A PART OF THIS CONTRACT.

ALL WORK TO BE DONE IN ACCORDANCE WITH THE SPECIFICATIONS OF THE DEPARTMENT OF TRANSPORTATION OF GEORGIA, CURRENT EDITION. AS APPROVED BY THE FEDERAL HIGHWAY ADMINISTRATION.

STP-0000-00(818) COWETA COUNTY

PLANS PREPARED BY
Cranston Engineering Group, P.C.
452 ELLIS STREET – P.O. DRAWER 2546 – AUGUSTA, GEORGIA 30903
ENGINEERS – PLANNERS – SURVEYORS
PH. (706) 722-1588 – EMAIL: mail@cranstoneng.com – FAX: (706) 722-8379

UNDER THE SUPERVISION OF
GEORGIA DEPARTMENT OF TRANSPORTATION
OFFICE OF PROGRAM DELIVERY AND CONSULTANT DESIGN

UNDER THE SUPERVISION OF JAMES B. CRANFORD, JR., P.E. 04/27/06 DATE

APPROVED: Donald E. Brown 06-30-06
DONALD E. BROWN, STATE RIGHT OF WAY ADMINISTRATOR DATE

	DATE
LOCATION AND DESIGN APPROVAL	11/30/05
PLANS COMPLETED	04/27/06

REVISION DATES:

04/06/2007				
05/17/2007				
07/16/2007				

QQQ-32-A