2/27/2012 8:22:45 AM \\GDOT-DSNI\GOPLOT\OCF\GO_Klp8000.gcf dwilson M:\0001220-CSX Railroad Bridge\Design\Final\UOC *3\0001220_0001.pdf
2/15/2012 1:03:42 PM \\GDOT-DSNI\GOPLOT\OCF\GO_Klp8000.gcf dwilson M:\0001220-CSX Railroad Bridge\Design\Final\UOC *2\0001220_0001.pdf

9/9/2011 dwilson	\\gdot-dsni\gocfg\resources\Gdot2007_Klp.tbl	m:\0001220-CSX Railroad Bridge\DGN\0001220CV01.dgn GRWCOV	STATE	PROJECT NUMBER	SHEET NO.	TOTAL SHEETS
			GA	BR000-0001-00(220)	1	237

DEPARTMENT OF TRANSPORTATION
STATE OF GEORGIA

PLAN AND PROFILE OF PROPOSED CONSTRUCTION OF US 441/US 319/SR 31 BRIDGE OVER HEART OF GEORGIA RAILROAD WHEELER COUNTY

FEDERAL AID PROJECT
BR000-0001-00(220)

FEDERAL ROUTE # US 441 / US 319
STATE ROUTE # SR 31
P. I. NO. 0001220

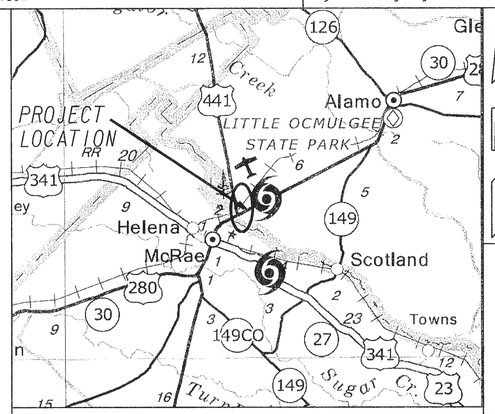

LOCATION SKETCH

DESIGN DATA:
TRAFFIC A.D.T.: 6,800 (2014)
TRAFFIC A.D.T.: 9,200 (2034)
TRAFFIC D.H.V.: 430 (2034)
DIRECTIONAL DIST: 50/50
% TRUCKS: 7.5
24 HR. TRUCKS %: 18.5
SPEED DESIGN: 55 MPH

FUNCTIONAL CLASS:
RURAL PRINCIPAL ARTERIAL

THIS PROJECT IS 100% IN WHEELER COUNTY AND IS 100% IN CONG. DIST. NO. 1 .

PROJECT DESIGNATION: EXEMPT

THIS PROJECT HAS BEEN PREPARED USING THE HORIZONTAL GEORGIA COORDINATE SYSTEM OF 1984 (NAD 1983/94 WEST ZONE, AND THE NORTH AMERICAN VERTICAL DATUM (NAVD) OF 1988.

MID-POINT COORDINATES
STA 20+00.00
N 759437.04
E 434245.78

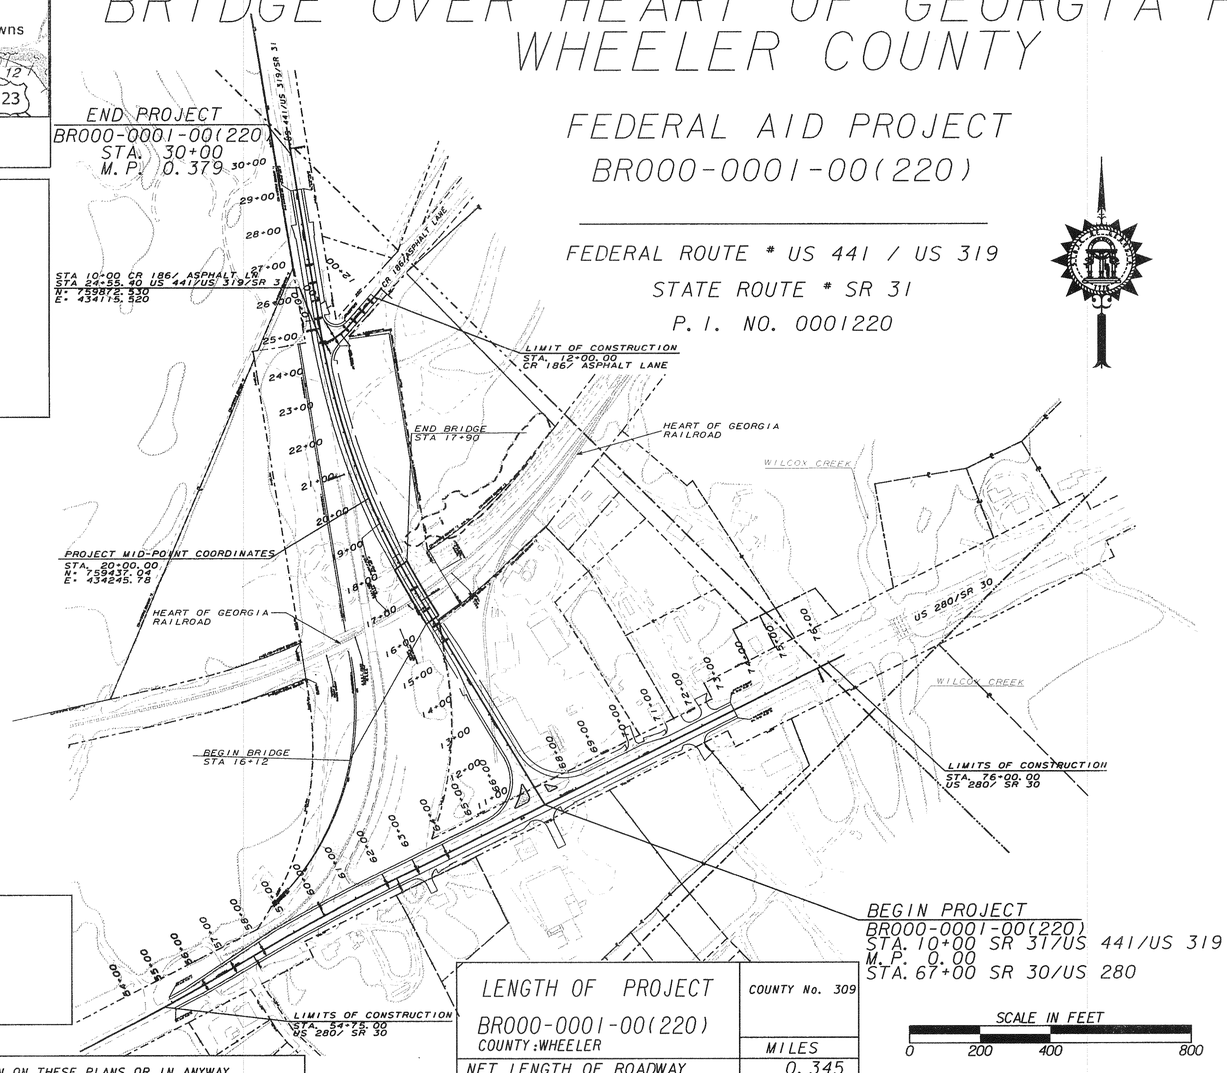

NOTE :
ALL REFERENCES IN THIS DOCUMENT, WHICH INCLUDES ALL PAPERS, WRITINGS, DOCUMENTS, DRAWINGS, OR PHOTOGRAPHS USED, OR TO BE USED IN CONNECTION WITH THIS DOCUMENT, TO " STATE HIGHWAY DEPARTMENT OF GEORGIA ", "STATE HIGHWAY DEPARTMENT ", GEORGIA STATE HIGHWAY DEPARTMENT ", " HIGHWAY DEPARTMENT ", OR " DEPARTMENT " WHEN THE CONTEXT THEREOF MEANS THE STATE HIGHWAY DEPARTMENT OF GEORGIA, AND SHALL BE DEEMED TO MEAN THE DEPARTMENT OF TRANSPORTATION.

GEORGIA REGISTERED NO. 21402 PROFESSIONAL ENGINEER GERALD MARTIN ROSS

GEORGIA
DEPARTMENT OF TRANSPORTATION

PREPARED BY: DWAYNE WILSON
DESIGN

RECOMMENDED FOR APPROVAL BY: NICOE ALEXANDER, P.E.
DESIGN

9/10/2011 — DATE — CHIEF ENGINEER

THE DATA, TOGETHER WITH ALL OTHER INFORMATION SHOWN ON THESE PLANS OR IN ANYWAY INDICATED THEREBY, WHETHER BY DRAWINGS OR NOTES, OR IN ANY OTHER MANNER, ARE BASED UPON FIELD INVESTIGATIONS AND ARE BELIEVED TO BE INDICATIVE OF ACTUAL CONDITIONS. HOWEVER, THE SAME ARE SHOWN AS INFORMATION ONLY, ARE NOT GUARANTEED, AND DO NOT BIND THE DEPARTMENT OF TRANSPORTATION IN ANY WAY. THE ATTENTION OF BIDDER IS SPECIFICALLY DIRECTED TO SUBSECTIONS 102.04, 102.05, AND 104.03 OF THE SPECIFICATIONS.

LENGTH OF PROJECT BR000-0001-00(220) COUNTY: WHEELER	COUNTY No. 309 MILES
NET LENGTH OF ROADWAY	0.345
NET LENGTH OF BRIDGES	0.034
NET LENGTH OF PROJECT	0.369
NET LENGTH OF EXCEPTIONS	0.000
GROSS LENGTH OF PROJECT	0.379

PLANS COMPLETED 09-06-11	
L&D APPROVAL 06/09/10	
REVISIONS	
09/30/11	
01/13/12	
02/13/12	
02/24/12	

CONCOV
1/5/2009

9/9/2011 9:27:26 AM \\GDOT-DSNI\GOPLOT\OCF\GO_Klp8000.gcf dwilson M:\0001220-CSX Railroad Bridge\DGN\0001220CV01.prf GO-Urban-Design
2/27/2012 8:22:45 AM \\GDOT-DSNI\GOPLOT\OCF\GO_Klp8000.gcf dwilson M:\0001220-CSX Railroad Bridge\Design\Final\UOC *3\0001220_0001.prf