STATE	PROJECT NUMBER	SHEET NO.	TOTAL SHEETS
GA.	BR000-0001-00(366)	251	301

DETAILS OF RIGHT OF WAY MARKERS

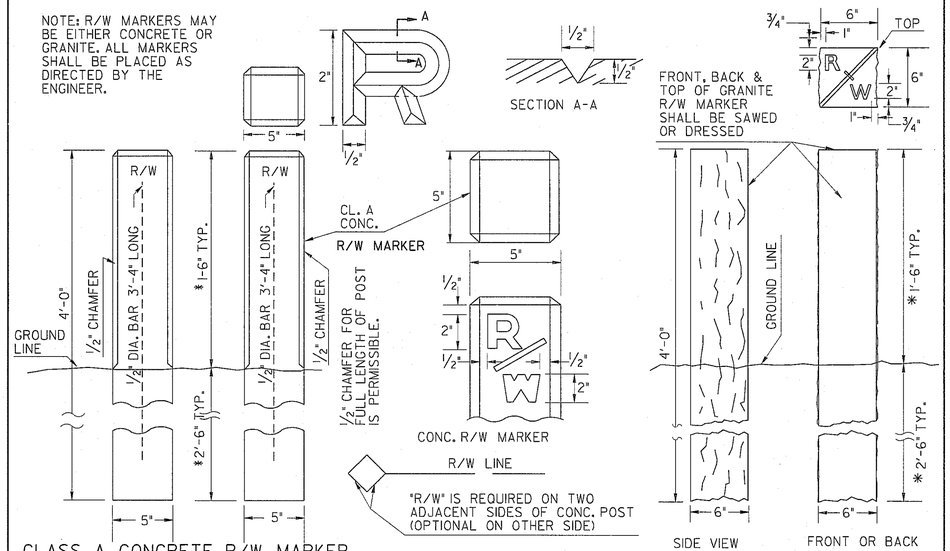

CLASS A CONCRETE R/W MARKER

(ALTERNATE) GRANITE R/W MARKER

* NOTE: WHERE DIRECTED BY THE ENGINEER, THE ABOVE GROUND HEIGHT OF ANY R/W MARKER SHALL BE REDUCED BY INCREASING THE DEPTH AS NEEDED WITH NO ADDITIONAL PAYMENT.

G.L.O.	REDRAWN TO MATCH METRIC	4-10-06				
	GA. STD. 9003					
G.J.P.	REDRAWN	6-30-98				
R.M.U.	REV. F.A.P. - SP. POST ALT.	9-28-90				
R.M.U.	VAR. HT. R/W MARKER	10-11-88				
R.M.U.	ADD GRANITE R/W M.	5-24-85				
BY	REVISION	DATE				

DEPARTMENT OF TRANSPORTATION
STATE OF GEORGIA

STANDARD
DETAILS OF MARKERS
FEDERAL AID AND STATE
RIGHT OF WAY MARKERS

NO SCALE — REV. & REDR. DEC., 1981

DES. ____ DRW. R.M.U. TRA. G.M.E. CHK. R.K.C.

(SUBMITTED) [signature] STATE ROAD & AIRPORT DESIGN ENGINEER

(APPROVED) [signature] CHIEF ENGINEER

NUMBER 9003

10/3/2006 10:40:43 AM \\GDOT-DSN1\GOPLOT\OCF\go_tiff_output.qct gowens M:\GARY\Revised 9003\9003.prf