STATE	PROJECT NUMBER	SHEET NO.	TOTAL SHEETS
GA	STP00-0001-00(817)	1029	1049

PROJECT SITE

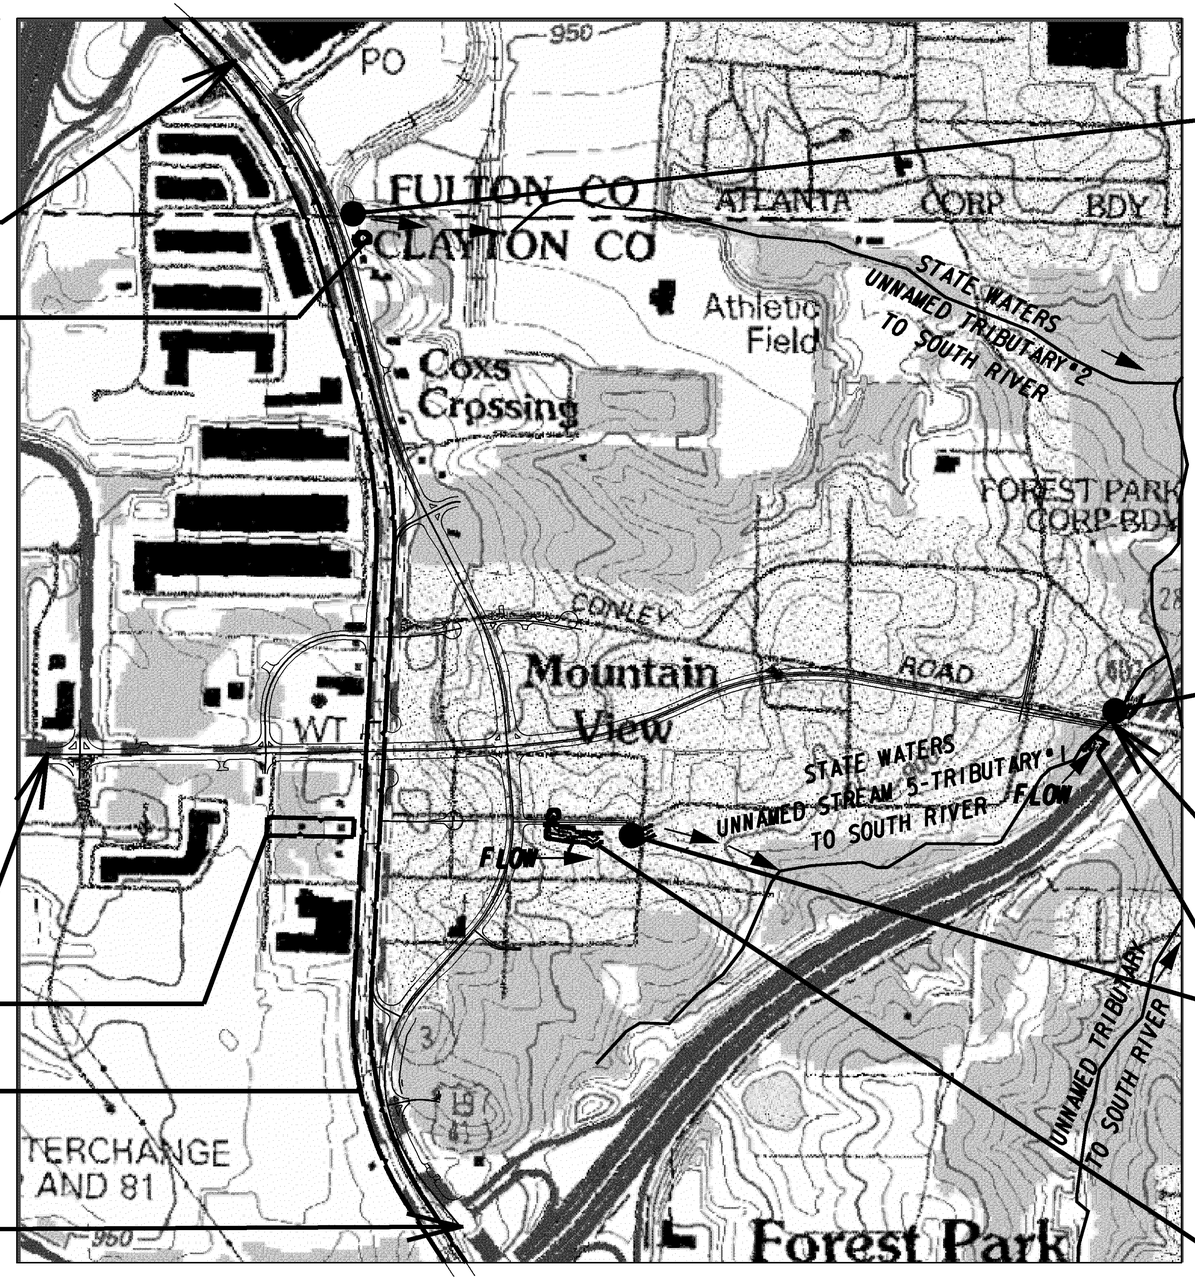

LIMIT OF CONSTRUCTION
SR 3/OLD DIXE RD
STA 474+22.97

ESA - WETLAND #7 BOUNDARY
OBF

BEGIN PROJECT
STA 195+60.00
(EXTENDED FOR
STAGING TAPERS)

BEGIN CONSTRUCTION
C.W. GRANT PKWY
STA 201+00.00 MP 0.35
N 1324207.23
E 2226670.72

ESA - HISTORICAL BOUNDARY
KING/GOSS HOUSE

ESA - HISTORICAL BOUNDARY
NORFOLK SOUTHERN RAILROAD

LIMIT OF CONSTRUCTION
SR 3/OLD DIXE RD
STA 402+20.00

PRIMARY
SAMPLING
SITE #3
Sta. 463+62
101' RT

PRIMARY SAMPLING SITE #3
IS THE MIDDLE OF THE RIP RAP
APRON FROM OUTFALL STR 1-18
LOCATED OFF OF RELOCATED
OLD DIXIE RD NEAR THE SPUR
TRACK RAILROAD CROSSING

N

PRIMARY
SAMPLING
SITE #2
Sta. 261+42
74' LT

END PROJECT
RELOCATED CONLEY RD
STA 261+96
(EXTENDED FOR
STAGING TAPERS)

END CONSTRUCTION
RELOCATED CONLEY RD
STA 261+50.29 MP 1.94
N 1324376.28
E 2232634.76

PRIMARY SAMPLING SITE #2
IS THE END OF THE DITCH
FROM OUTFALL STR E-14
LOCATED IN THE NE CORNER
OF RELOCATED CONLEY RD
AND GILBERT RD

ESA - 25' STREAM BUFFER
STREAM 5
OBF

PRIMARY
SAMPLING
SITE #1
Sta. 6+63
70' RT

PRIMARY SAMPLING SITE #1
IS THE MIDDLE OF THE RIP RAP
APRON FROM OUTFALL STR H-26.2
LOCATED OFF OF BLALOCK RD

ESA - 25' STREAM BUFFER
STREAM 6 & 6a
OBF

USE ON CONSTRUCTION

GEORGIA
DEPARTMENT OF TRANSPORTATION

SCALE IN FEET
0 400 800 1600

REVISION DATES
5/5/14
12/1/14
1/26/15

STATE OF GEORGIA
DEPARTMENT OF TRANSPORTATION
OFFICE: ROADWAY DESIGN

WATERSHED MAP
SITE SAMPLING PLAN

C.W. Grant Pkwy 0001817

DRAWING NO. 55-002

3/1/2007 GPLN