STATE	PROJECT NUMBER	SHEET NO.	TOTAL SHEETS
GA	NHS00-0002-00(923)	302	690

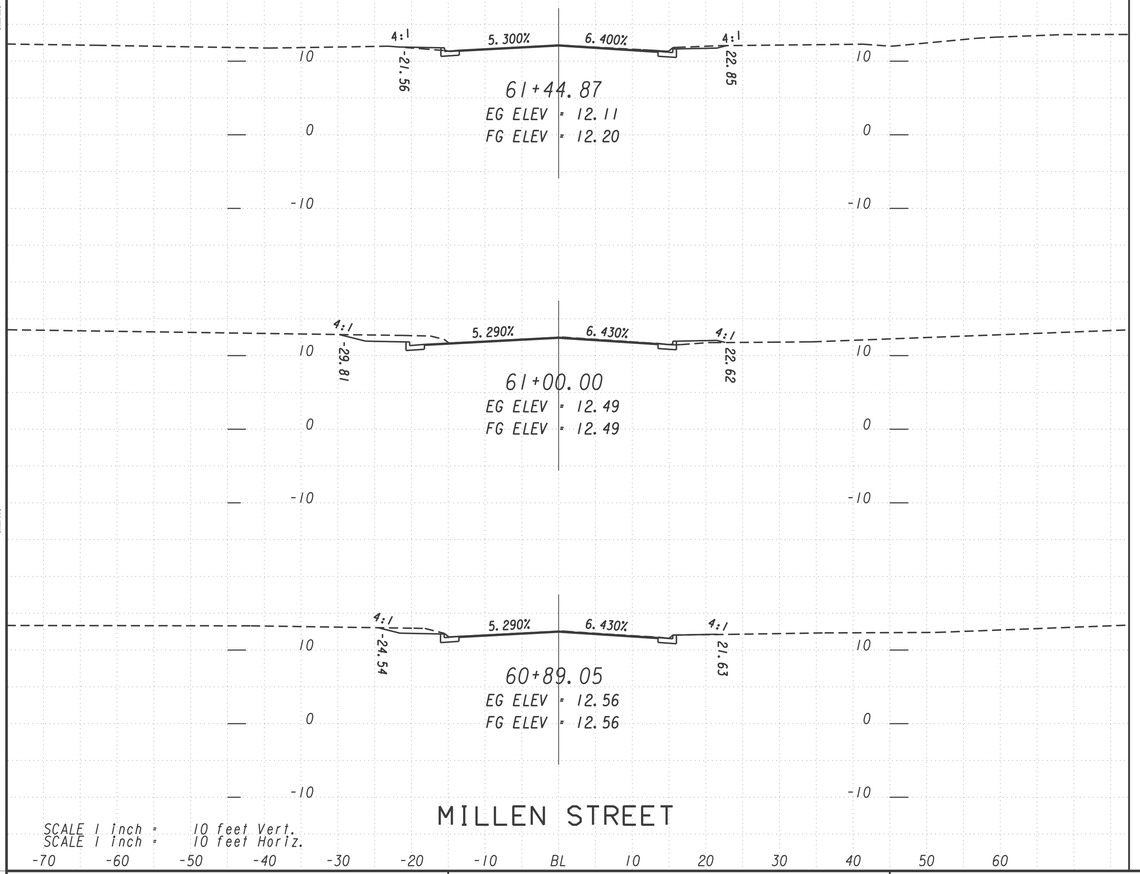

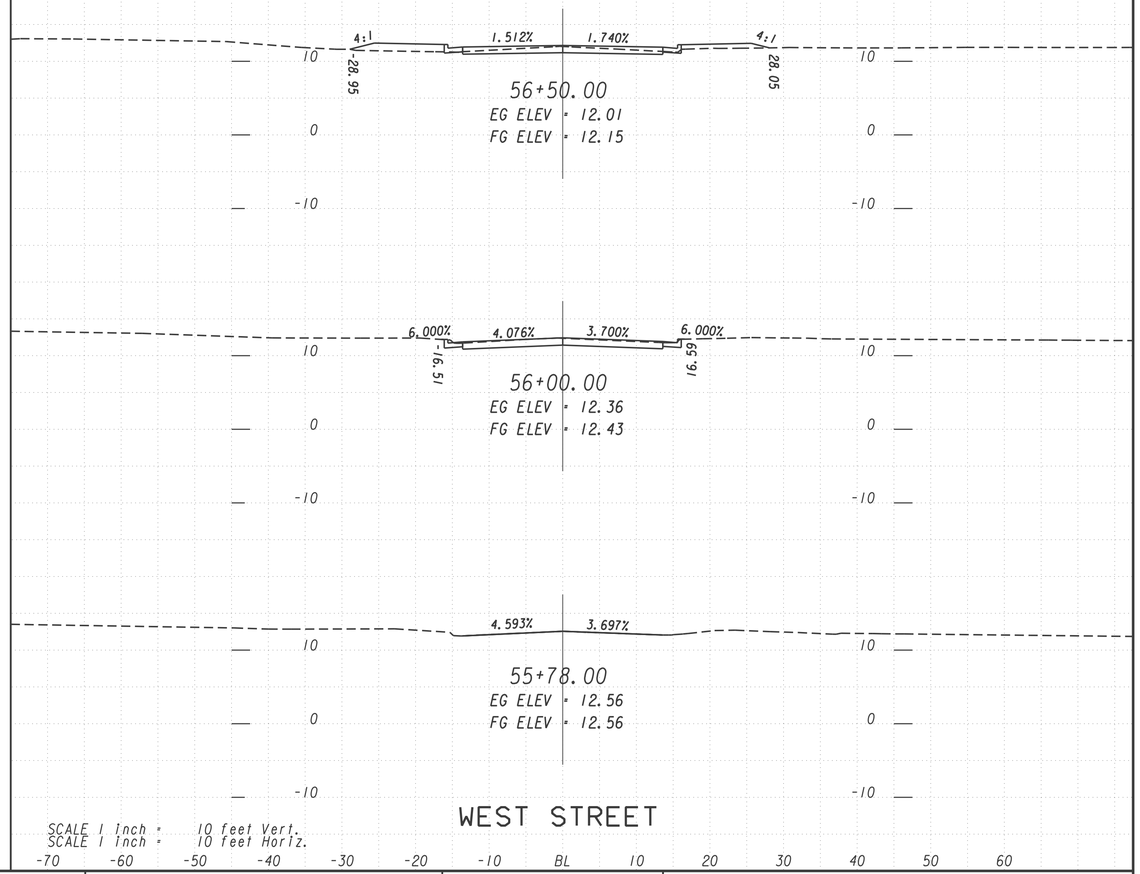

McGee Partners, Inc.

REVISION DATES

STATE OF GEORGIA
DEPARTMENT OF TRANSPORTATION
OFFICE: URBAN DESIGN

EARTHWORK CROSS SECTIONS

SR 25 CO / WEST BAY STREET IMPROVEMENTS

DRAWING No. 23-052

GPLN