STATE	PROJECT NUMBER	SHEET NO.	TOTAL SHEETS
GA.		207	297

REINFORCING STEEL - 4 WINGS & 2 PARAPETS

SAME FOR ALL DEPTS OF FILL

DOUBLES & TRIPLES	CLEAR SPAN	CLEAR HEIGHT	"E" BARS 1/2" DIA. AT 12" C. TO C. — 4 BARS OF EACH LENGTH SHOWN												"F" BARS 1/2" DIA. AT 12" C. TO C. — 4 BARS OF EACH LENGTH SHOWN									1/2" DIA. "K" BARS DOUBLE NO.	DOUBLE LENGTH	TRIPLE NO.	TRIPLE LENGTH	CLEAR HEIGHT	CLEAR SPAN	DOUBLES & TRIPLES
	3'	2'-6"	5'-10"	5'-9"	5'-4"	5'-0"	4'-7"	4'-2"	3'-9"						6'-2"	6'-2"	6'-2"	5'-1"	2'-7"					4	8'-9"	4	12'-3"	2'-6"	3'	
		3'	6'-5"	6'-4"	5'-11"	5'-7"	5'-2"	4'-9"	4'-4"						6'-8"	6'-8"	6'-8"	6'-6"	4'-0"	1'-6"				4	8'-9"	4	12'-3"	3'		
	4'	2'-6"	5'-10"	5'-9"	5'-4"	5'-0"	4'-7"	4'-2"	3'-9"						6'-2"	6'-2"	6'-2"	5'-1"	2'-7"					4	10'-9"	4	15'-3"	2'-6"	4'	
		3'	6'-5"	6'-4"	5'-11"	5'-7"	5'-2"	4'-9"	4'-4"						6'-8"	6'-8"	6'-8"	6'-6"	4'-0"	1'-6"				4	10'-9"	4	15'-3"	3'		
		4'	7'-5"	7'-4"	6'-11"	6'-7"	6'-2"	5'-9"	5'-4"	4'-11"	4'-6"				8'-2"	8'-2"	8'-2"	8'-2"	6'-6"	4'-0"	1'-7"			4	10'-11"	4	15'-7"	4'		
	5'	2'-6"	5'-10"	5'-9"	5'-4"	5'-0"	4'-7"	4'-2"	3'-9"						6'-2"	6'-2"	6'-2"	5'-1"	2'-7"					4	12'-9"	4	18'-3"	2'-6"	5'	
		3'	6'-5"	6'-4"	5'-11"	5'-7"	5'-2"	4'-9"	4'-4"						6'-8"	6'-8"	6'-8"	6'-6"	4'-0"	1'-6"				4	12'-9"	4	18'-3'	3'		
		4'	7'-5"	7'-4"	6'-11"	6'-7"	6'-2"	5'-9"	5'-4"	4'-11"	4'-6"				8'-2"	8'-2"	8'-2"	8'-2"	6'-6"	4'-0"	1'-7"			4	12'-11"	4	18'-7'	4'		
		5'	8'-6"	8'-4"	7'-11"	7'-6"	7'-2"	6'-9"	6'-4"	5'-11"	5'-6"	5'-1"			9'-8"	9'-8"	9'-8"	9'-8"	8'-10"	6'-4"	3'-11"	1'-6"		4	12'-11"	4	18'-7'	5'		
	6'	3'	6'-5"	6'-4"	5'-11"	5'-7"	5'-2"	4'-9"	4'-4"						6'-8"	6'-8"	6'-8"	6'-6"	4'-0"	1'-6"				4	14'-10"	4	21'-5"	3'	6'	
		4'	7'-5"	7'-4"	6'-11"	6'-7"	6'-2"	5'-9"	5'-4"	4'-11"	4'-6"				8'-2"	8'-2"	8'-2"	8'-2"	6'-6"	4'-0"	1'-7"			4	14'-11"	4	21'-7"	4'		
		5'	8'-6"	8'-4"	7'-11"	7'-6"	7'-2"	6'-9"	6'-4"	5'-11"	5'-6"	5'-1"			9'-8"	9'-8"	9'-8"	9'-8"	8'-10"	6'-4"	3'-11"	1'-6"		4	15'-0"	4	21'-9"	5'		
		6'	9'-6"	9'-4"	9'-0"	8'-7"	8'-2"	7'-9"	7'-4"	7'-0"	6'-7"	6'-2"	5'-9"	5'-5"	11'-2"	11'-2"	11'-2"	11'-2"	11'-2"	9'-0"	6'-7"	4'-1"	1'-7"	4	15'-0"	4	21'-9"	6'		

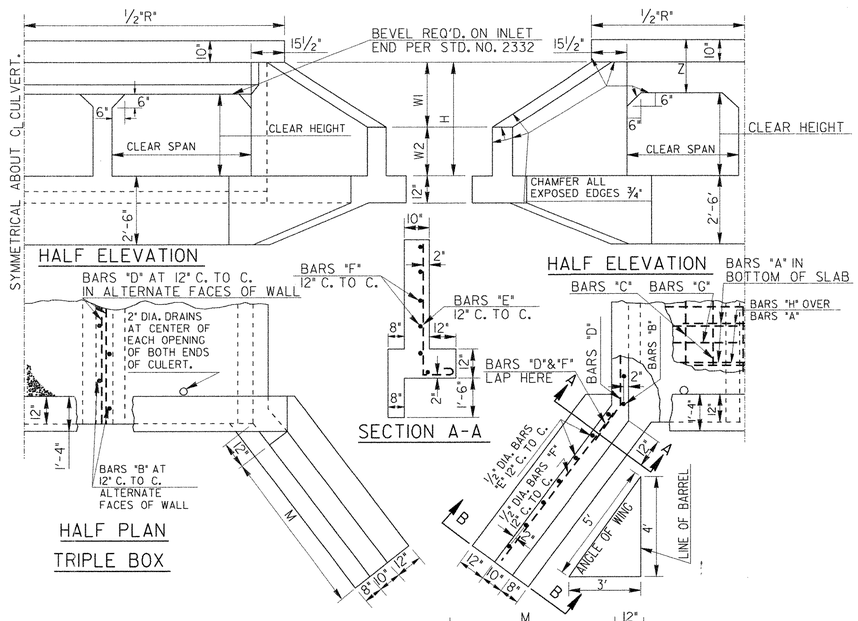

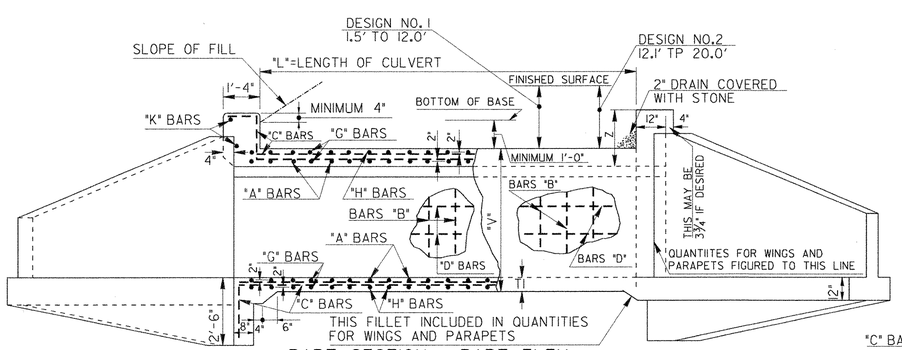

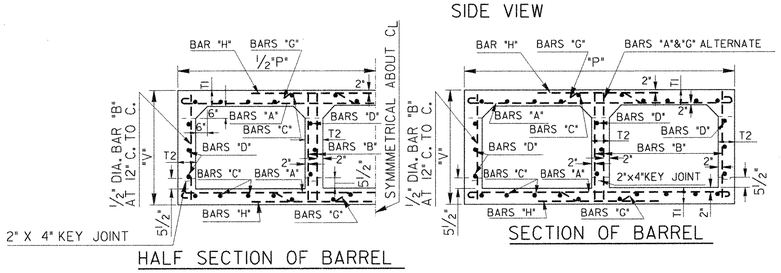

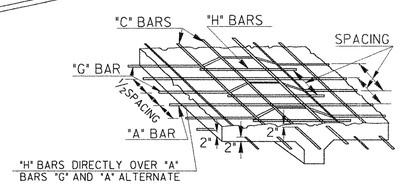

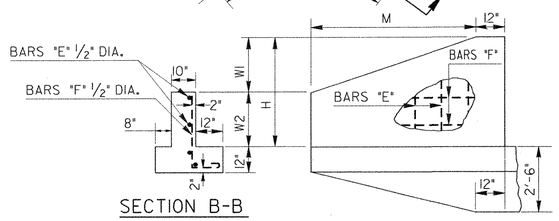

DEPARTMENT OF TRANSPORTATION
STATE OF GEORGIA

DATE
REVISION

STANDARD
REINFORCED CONCRETE BOX CULVERTS
DOUBLE 3'x2'-6" TO TRIPLE 6'x6'
FOR DEPTHS OF FILL UP TO 20' FT.

NO SCALE
REV. & REDR. NOV., 2001

BY
DESIGNED R.B.D.
TRACED
CHECKED O.P.G.,Jr.
REVISED

(SUBMITTED) STATE ROAD & AIRPORT DESIGN ENGINEER
(APPROVED) CHIEF ENGINEER

NUMBER 2325
SHEET 2 OF 2