STATE	PROJECT NUMBER	SHEET NO.	TOTAL SHEETS
GA.		373	584

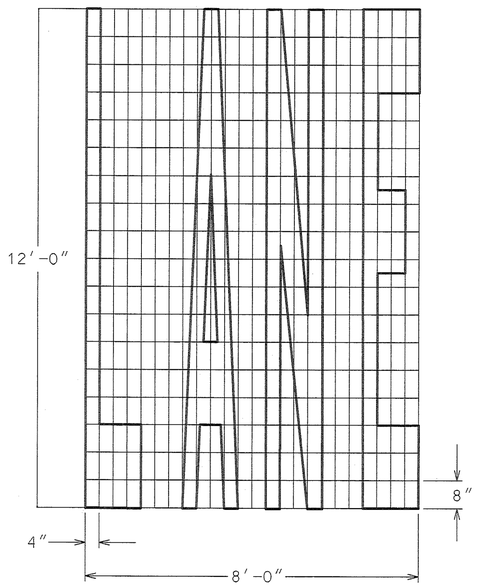

AREA = 35.9 FT^2

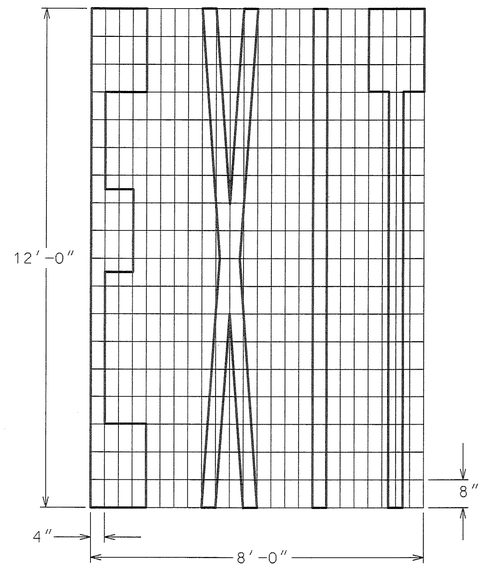

AREA = 27.7 FT^2

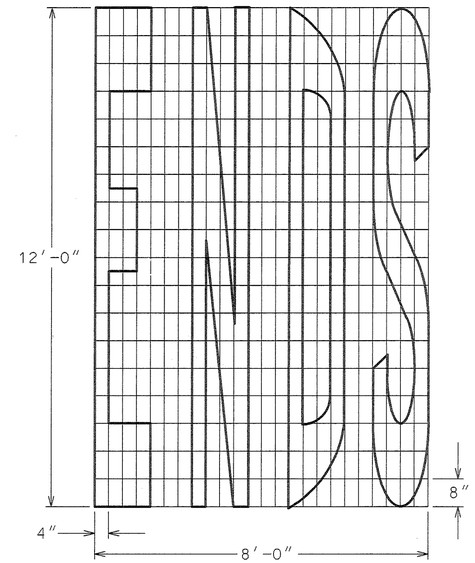

AREA = 40.1 FT^2

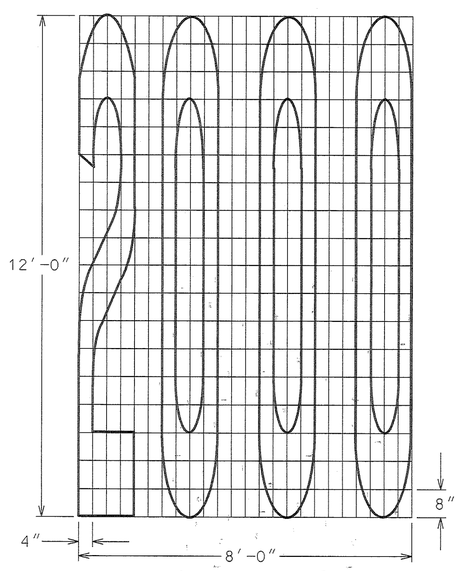

AREA = 39.6 FT^2

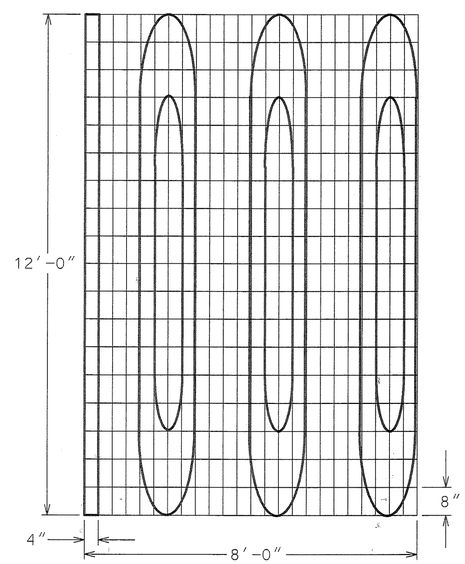

AREA = 34.3 FT^2

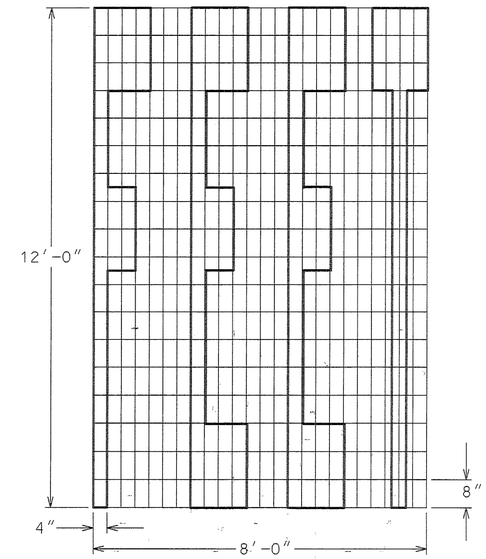

AREA = 40.1 FT^2

DATE	REVISIONS

GEORGIA DEPARTMENT OF TRANSPORTATION
OFFICE OF TRAFFIC SAFETY & DESIGN

DETAILS OF
PAVEMENT MARKING WORDS
SHEET 2 OF 2

NO SCALE JANUARY 2000

PCBDTB

T-13B