10/23/2013 Slasseter | \\gdot-dsn1\gactg\resources\Gdot-2012.tbl | W:\0003767\DSN\0037671C01.dgn SRWCOY

STATE	PROJECT NUMBER	SHEET NO.	TOTAL SHEETS
GA	CSSTP-0003-00(767)	52	72

DEPARTMENT OF TRANSPORTATION
STATE OF GEORGIA

EROSION, SEDIMENTATION AND POLLUTION CONTROL PLAN
DRAINAGE IMPROVEMENTS SR 39 FROM NORTH OF CR 99 TO SOUTH OF CR 71
SEMINOLE COUNTY, GEORGIA

FEDERAL AID PROJECT
CSSTP-0003-00(767)

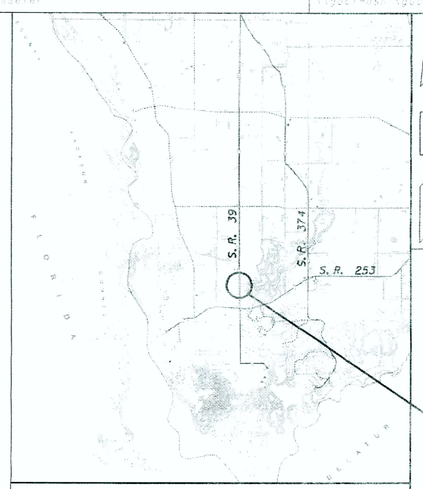

LOCATION SKETCH

Primary Permittee
Name: Department of Transportation
Phone: (404)631-1000
Address: One Georgia Center 600 W Peachtree St. NW Atlanta, GA 30308

24- Hour Emergency Contact
Name:
Phone:
Address:

USE ON CONSTRUCTION

MIDPOINT COORDINATE
STATION 117+50.00
LAT. 30°49'30.31"
LONG. 84°53'06.98"
GEORGIA WEST ZONE

L.L. # 50, 51, 104 & 105
L.D.: 14th
G.M.D.: 635

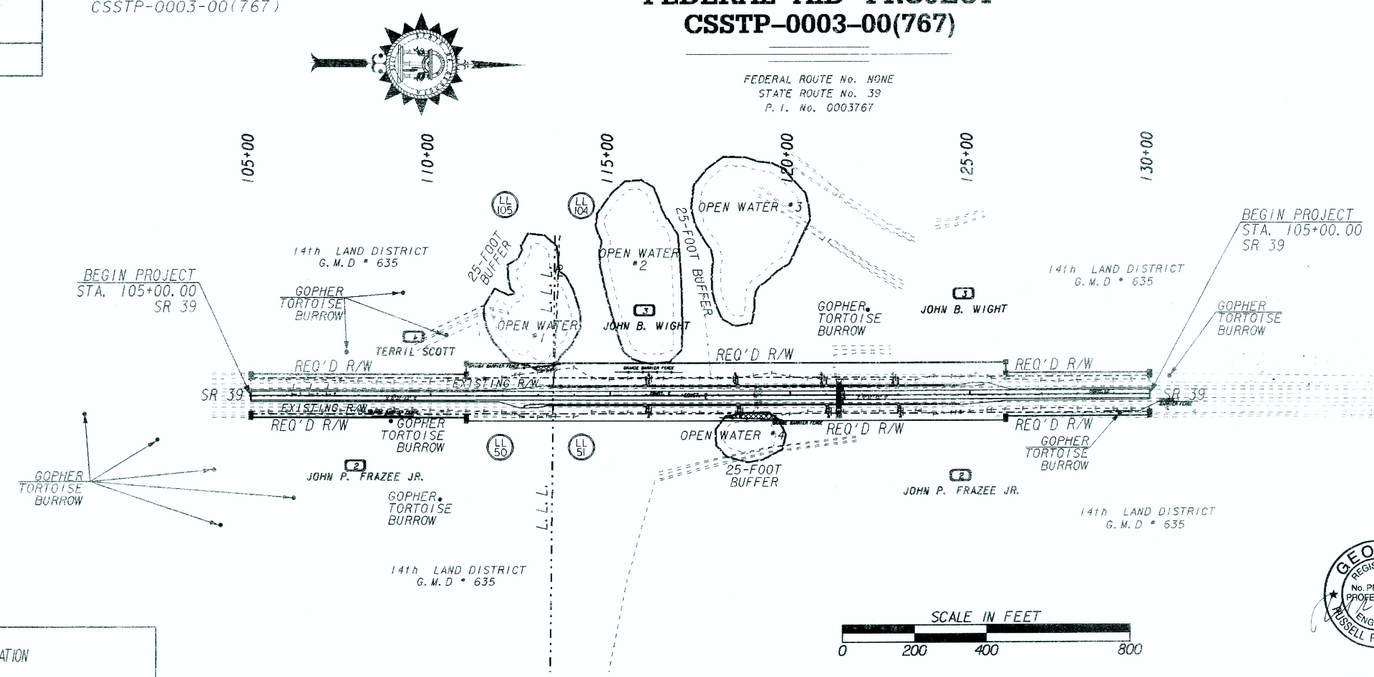

"I certify that this Erosion, Sedimentation and Pollution Control Plan has been prepared in accordance with part IV, of the General NPDES Permit No. GAR 100002."

"I certify that the permittee's Erosion, Sedimentation and Pollution Control Plan provides for an appropriate and comprehensive system of best management practices required by the Georgia Water Quality Control Act and the document "Manual for Erosion and Sediment Control in Georgia" (Manual) published by the State Soil and Water Conservation Commission as of January 1 of the year in which the land disturbing activity was permitted, provides for the sampling of the receiving water(s) or the sampling of the storm water outfalls and that the designed system of best management practices and sampling methods is expected to meet the requirements contained in the General NPDES Permit No. GAR 100002."

"I certify that the permittee's Erosion, Sedimentation and Pollution Control Plan provides for the monitoring of: (a) all perennial and intermittent streams and other water bodies shown on the USGS topographic map and all other field verified perennial and intermittent streams and other water bodies, or (b) where any such specific identified perennial or intermittent stream and other water body is not proposed to be sampled, I have determined in my professional judgment, utilizing the factors required in the General NPDES Permit No. GAR 100002, that the increase in the turbidity of each specific identified sampled receiving water will be representative of the increase in the turbidity of a specific identified un-sampled receiving water."

"I certify under penalty of law that this plan was prepared after a site visit to the location described herein by myself or my authorized agent under my direct supervision."

GEORGIA REGISTERED No. PE026714 PROFESSIONAL ENGINEER RUSSELL R. MCMURRY

DATE	
10/25/13	Russell R. McMurry
DATE	Russell R. McMurry, P.E., GSWCC Level II Certification 0000012103

DESIGN PROFESSIONAL 7-DAY VISIT CERTIFICATION

DATE OF INSPECTION_____

I Certify the site was in compliance with the ES&PC Plan on the date of Inspection

_____
GSWCC LEVEL II DESIGN PROFESSIONAL CERTIFICATION #

Inspection revealed the following discrepancies from the ES&PC Plan.

_____

_____

_____

These decencies must be addressed immediately and a re-inspection scheduled. Work shall not proceed the site until Design Professional Certification is obtained.

LENGTH OF PROJECT	COUNTY No. 253 SEMINOLE COUNTY
	MILES
NET LENGTH OF ROADWAY	0.473
NET LENGTH OF BRIDGES	0.000
NET LENGTH OF PROJECT	0.473
NET LENGTH OF EXCEPTIONS	0.000
GROSS LENGTH OF PROJECT	0.473

PLANS PREPARED BY:
Steven D. Lasseter
LEAD DESIGN ENGINEER

THIS PROJECT IS LOCATED 100% IN SEMINOLE COUNTY AND 100% IN CONGRESSIONAL DISTRICT 2.

PLANS COMPLETED 01-25-13

REVISIONS

DATE	SHEET NUMBER	REQUESTING AGENCY	SIGNATURE	GSWCC LEVEL II CERT. NO.
10-24-13	52-55,62-67	GA-DNR		0000042700

CSSTP-0003-00(767), SEMINOLE CO.

DRAWING NO. 50 - 001

3/1/2007

10/23/2013 3:09:16 PM \\GDOT-DSN1\GOPLIB\OCS\cd_PDF_Out_mono_100dpi.pdf, pt_standard_PL\GDOT\STD\GDOT_pt_04_11.pltcfg