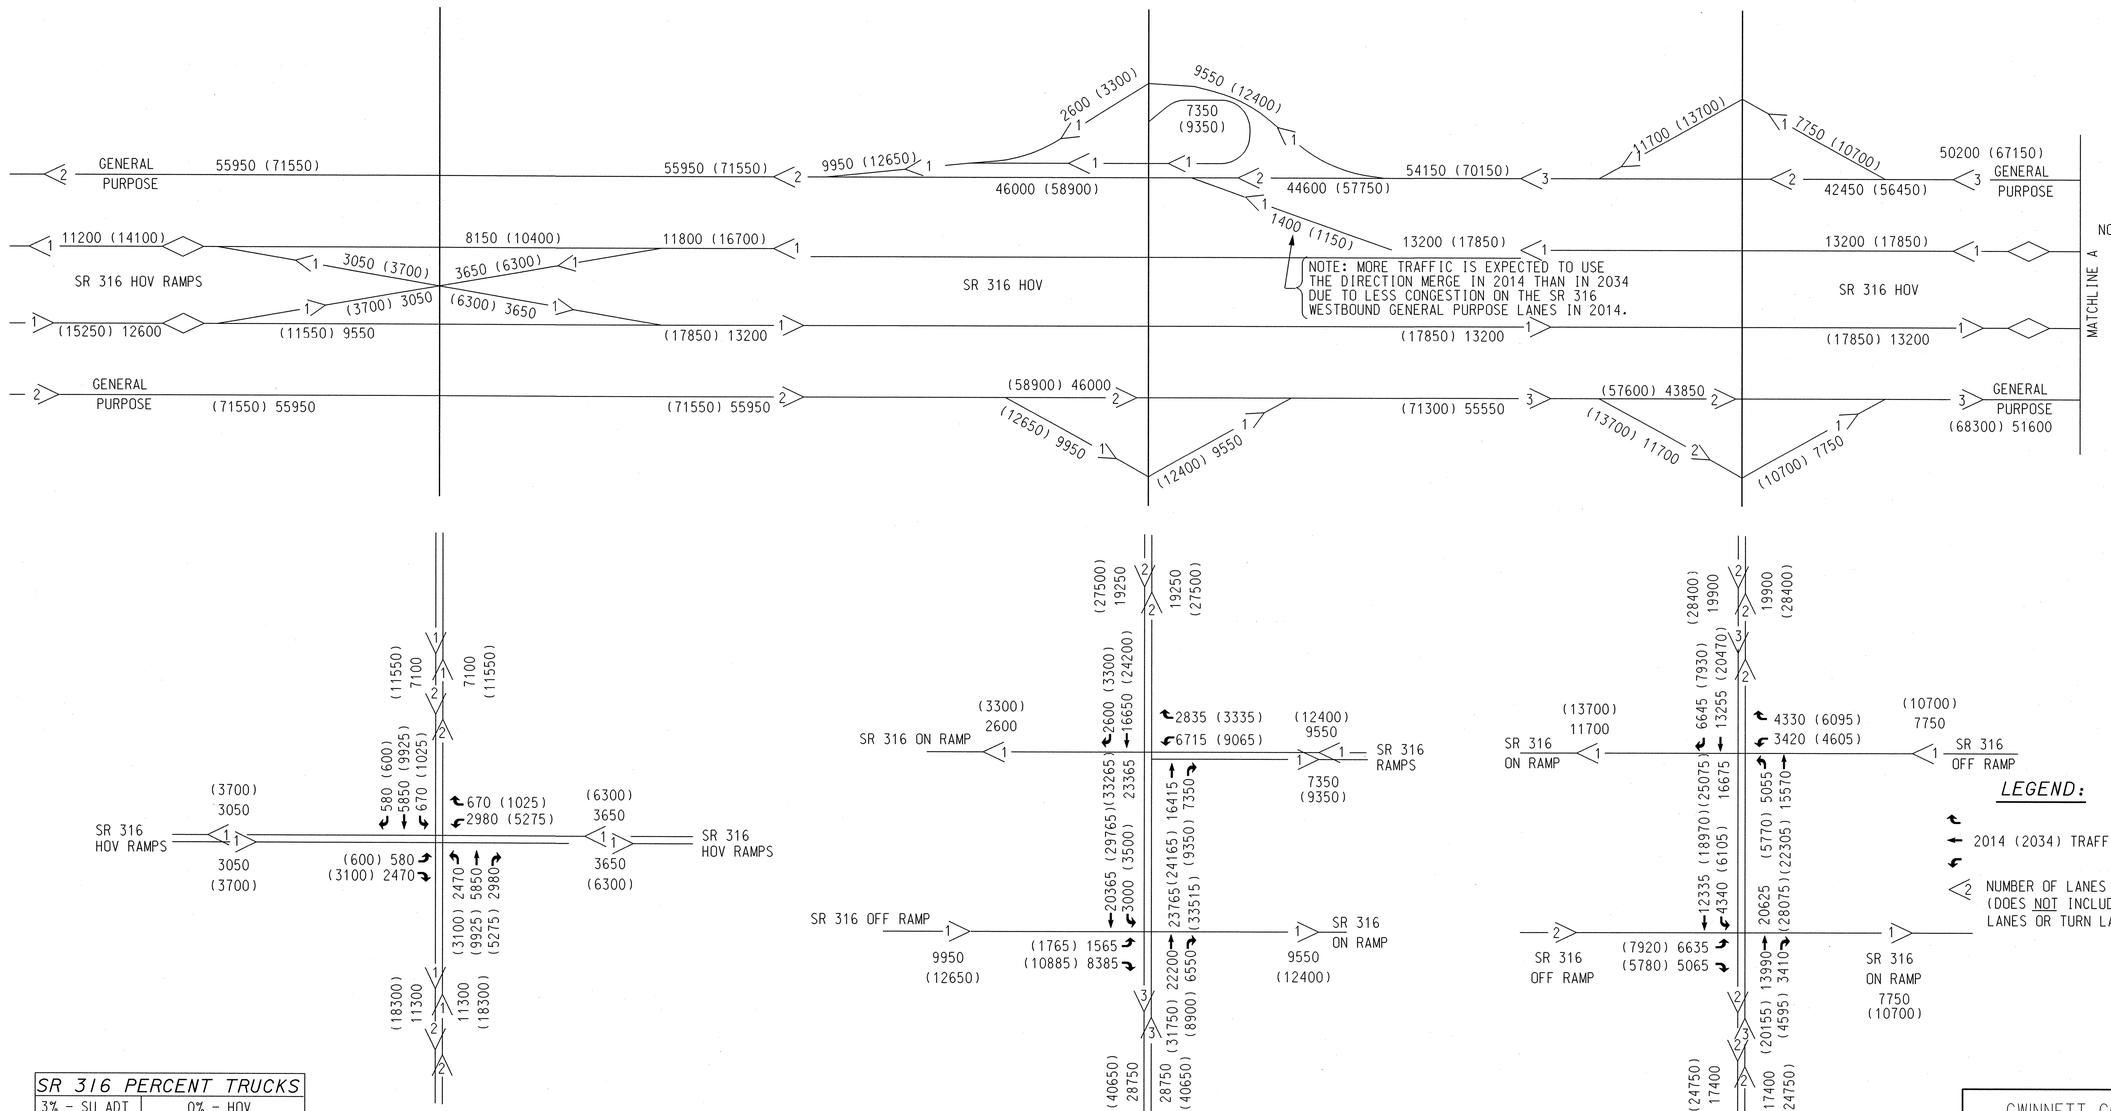

SR 316 PERCENT TRUCKS	
3% - SU ADT	0% - HOV
5% - MU ADT	
9% - AM	
4% - PM	

HERRINGTON ROAD

SUGARLOAF PARKWAY

RIVERSIDE PARKWAY

GWINNETT COUNTY
SR 316 HOV LANES

2014 ADT = 000
2034 ADT = (000)

MSL00-0003-00(168), P.I. NO. 0003168
SR 316 FM E OF I-85 TO CR 183 - HOV LANES; INC 2 INTERCHANGES
&
MSL00-0004-00(086), P.I. NO. 0004086
SR 316 FR W OF CR 104/COLLINS HILL RD TO CR 177/HI-HOPE RD

PBSJ

REVISION DATES		

STATE OF GEORGIA
DEPARTMENT OF TRANSPORTATION
OFFICE: URBAN DESIGN

TRAFFIC DIAGRAM

SR 316 HOV LANES
SR 316 2014 & 2034 ADT

DRAWING No. 10-01

GPLN