POINT INFORMATION

POINT NUMBER	WATER MAIN STATION	COORDINATE LISTING NORTHING	EASTING	DESCRIPTION
COLLINS HILL ROAD WATER MAIN 'A'				
200	10+00	1 445 780.00	2 349 931.44	TAPPING SLEEVE AND VALVE, 12 X 12
201	10+12	1 445 780.04	2 349 941.00	90° HORIZ. BEND
202	10+85	1 445 776.05	2 349 974.79	12 X 12 RJ DIP TEE
203	10+70	1 445 740.00	2 349 987.04	16 X 12 RJ DIP REDUCER
204	10+00	1 445 745.23	2 349 981.61	90° HORIZ. BEND
205	12+00	1 445 925.70	2 349 775.40	BUTTERFLY VALVE, 16-INCH
206	13+00	1 445 985.05	2 349 773.00	16 X 6 RJ DIP TEE
207	13+01	1 445 985.00	2 349 782.04	END JACK AND BORE
208	14+17	1 446 089.29	2 349 715.46	END JACK AND BORE
209	14+00	1 446 089.40	2 349 698.06	PT. OF WATER MAIN
210	17+85	1 446 346.00	2 349 587.99	16 X 6 RJ DIP TEE
211	19+15	1 446 409.41	2 349 465.12	90° HORIZ. BEND
212	19+23	1 446 406.90	2 349 469.80	BUTTERFLY VALVE, 16-INCH
213	19+96	1 446 404.07	2 349 524.63	45° VERT. BEND
214	19+99	1 446 391.36	2 349 526.99	45° VERT. BEND
215	20+00	1 446 386.38	2 349 544.85	16 X 16 RJ DIP TEE
216	20+19	1 446 314.07	2 349 539.89	45° HORIZ. BEND
217	20+24	1 446 309.29	2 349 540.88	BUTTERFLY VALVE, 16-INCH
218	20+76	1 446 276.05	2 349 549.30	16 X 6 RJ DIP TEE
219	20+91	1 446 265.63	2 349 551.85	45° VERT. BEND
220	21+21	1 446 015.19	2 349 559.96	45° VERT. BEND
223	21+75	1 446 665.67	2 349 566.19	22 1/2° HORIZ. BEND
224	21+76	1 446 671.09	2 349 565.51	BEGIN CASING/BEGIN OPEN CUT
225	22+61	1 446 772.27	2 349 542.11	END OPEN CUT/BEGIN JACK AND BORE
226	22+65	1 447 010.91	2 349 496.46	END JACK AND BORE/BEGIN OPEN CUT
227	22+69	1 447 009.93	2 349 496.06	END OPEN CUT/END CASING
228	22+12	1 447 005.86	2 349 497.38	90° HORIZ. BEND
229	27+29	1 447 662.62	2 349 332.06	45° HORIZ. BEND
230	27+00	1 447 668.31	2 349 304.09	BUTTERFLY VALVE, 16-INCH
232	29+34	1 447 169.06	2 349 265.92	22 1/2° HORIZ. BEND
233	29+09	1 447 149.95	2 349 246.72	16 X 6 RJ DIP TEE
234	31+65	1 447 395.86	2 349 068.21	16 X 6 RJ DIP TEE
235	32+95	1 447 511.00	2 349 032.42	45° HORIZ. BEND
236	33+62	1 447 527.67	2 347 999.62	45° HORIZ. BEND
239	34+05	1 447 594.05	2 347 946.04	BUTTERFLY VALVE, 16-INCH
240	34+11	1 447 599.19	2 347 942.73	16 X 16 RJ DIP TEE
243	34+16	1 447 574.38	2 347 938.91	BUTTERFLY VALVE, 16-INCH
241	35+73	1 447 699.21	2 347 884.17	PT. OF WATER MAIN
242	35+65	1 447 716.49	2 347 849.62	16 X 6 RJ DIP TEE
244	36+17	1 447 743.00	2 347 832.62	PT. OF WATER MAIN
245	36+65	1 447 999.19	2 347 699.95	PT. OF WATER MAIN
246	40+65	1 448 111.81	2 347 597.69	PT. OF WATER MAIN
247	40+39	1 448 294.00	2 347 599.33	16 X 6 RJ DIP TEE
248	42+62	1 448 272.65	2 347 591.25	16 X12 RJ DIP TEE
249	42+47	1 448 276.90	2 347 499.00	BUTTERFLY VALVE, 16-INCH
251	42+62	1 448 281.89	2 347 499.13	16" RJ DIP PLUG

POINT INFORMATION

POINT NUMBER	WATER MAIN STATION	COORDINATE LISTING NORTHING	EASTING	DESCRIPTION
PARK ACCESS DRIVE WATER MAIN 'B'				
300	10+35	1 445 735.41	2 349 986.00	45° HORIZ. BEND
301	10+54	1 445 730.63	2 349 983.00	16 X 6 RJ DIP TEE
302	10+93	1 445 735.34	2 349 981.27	BUTTERFLY VALVE, 16-INCH
303	10+70	1 445 735.15	2 349 986.33	45° HORIZ. BEND
304	11+21	1 445 688.97	2 349 992.00	PT. OF WATER MAIN
305	11+00	1 445 641.00	2 349 978.04	PT. OF WATER MAIN
306	14+06	1 446 013.79	2 349 330.95	12 X 6 RJ DIP TEE
307	14+25	1 446 026.12	2 349 253.30	12 X 6 RJ DIP TEE
308	14+96	1 446 076.79	2 349 301.49	PT. OF WATER MAIN
309	15+40	1 446 113.41	2 349 339.30	PT. OF WATER MAIN
310	15+95	1 446 146.97	2 349 357.49	PT. OF WATER MAIN
311	16+35	1 446 191.75	2 349 365.00	PT. OF WATER MAIN
312	18+00	1 446 351.74	2 349 461.05	12 X 6 RJ DIP TEE
313	19+51	1 446 482.73	2 349 555.65	PT. OF WATER MAIN
314	19+92	1 446 525.94	2 349 512.34	45° VERT. BEND
315	20+16	1 446 542.02	2 349 495.49	22 1/2° HORIZ. BEND
316	20+55	1 446 610.73	2 349 473.19	PC - CURVE D-1
317	21+02	1 446 664.33	2 349 476.19	12 X 6 RJ DIP TEE
318	21+40	1 446 661.48	2 349 441.72	PT - CURVE D-1
319	22+49	1 446 722.29	2 349 365.19	11 1/4° HORIZ. BEND
320	22+90	1 446 740.27	2 349 339.15	PT. OF WATER MAIN
321	23+63	1 446 779.33	2 349 286.79	22 1/2° HORIZ. BEND
322	23+75	1 446 779.73	2 349 254.79	90° HORIZ. BEND
323	24+17	1 446 821.88	2 349 254.74	90° HORIZ. BEND
324	24+57	1 446 860.00	2 349 254.44	PT. OF WATER MAIN
325	24+94	1 446 896.41	2 349 173.29	CONNECT TO EX. WATER MAIN
LYLE CIRCLE WATER MAIN				
326	10+13	1 446 622.74	2 349 250.33	90° HORIZ. BEND
327	10+22	1 446 616.09	2 349 284.13	TAPPING SLEEVE AND VALVE, 6 X 6
PARK ACCESS DRIVE WATER MAIN 'D'				
369	10+10	1 446 511.35	2 349 583.22	45° VERT. BEND
370	10+30	1 446 521.36	2 349 570.00	45° VERT. BEND
371	10+42	1 446 525.67	2 349 570.45	16 X 12 RJ DIP REDUCER
372	10+53	1 446 532.99	2 349 569.76	BUTTERFLY VALVE, 16-INCH
373	11+60	1 446 596.39	2 349 631.21	45° HORIZ. BEND
374	11+65	1 446 591.65	2 349 637.99	45° HORIZ. BEND
375	11+90	1 446 597.61	2 349 667.69	22 1/2° HORIZ. BEND
376	12+22	1 446 604.02	2 349 725.06	CONNECT TO EX. WATER MAIN
COLLINS INDUSTRIAL WAY WATER MAIN 'E'				
294	10+05	1 447 596.43	2 347 537.95	BUTTERFLY VALVE, 16-INCH
278	10+10	1 447 594.19	2 347 534.12	45° VERT. BEND
279	10+20	1 447 589.15	2 347 525.49	45° VERT. BEND
280	11+21	1 447 596.54	2 347 537.90	16 X 6 RJ DIP TEE
281	13+19	1 447 499.25	2 347 686.45	16 X 6 RJ DIP TEE
282	13+78	1 447 379.04	2 347 615.02	16 X 12 RJ DIP TEE
283	13+98	1 447 369.63	2 347 596.31	16 X 6 RJ DIP TEE
284	14+03	1 447 364.19	2 347 586.90	BUTTERFLY VALVE, 16-INCH
285	14+18	1 447 359.61	2 347 581.00	16 RJ DIP PLUG

POINT INFORMATION

POINT NUMBER	WATER MAIN STATION	COORDINATE LISTING NORTHING	EASTING	DESCRIPTION
COLLINS INDUSTRIAL DRIVE WATER MAIN				
286	10+15	1 447 365.99	2 347 675.24	GATE VALVE, 6-INCH
287	12+70	1 447 172.12	2 347 602.95	8 X 6 RJ DIP REDUCER
288	12+00	1 447 165.00	2 347 605.95	6 GATE VALVE
289	12+00	1 447 158.17	2 347 610.00	FIRE HYDRANT
COLLINS INDUSTRIAL WAY WATER MAIN J				
290	10+20	1 447 465.00	2 347 500.00	CONNECT TO EX. WATER MAIN/90° HORIZ. BEND
COLLINS HILL ROAD WATER MAIN K				
292	10+65	1 448 200.92	2 347 495.94	BUTTERFLY VALVE, 12-INCH
293	10+67	1 448 200.35	2 347 495.62	CONNECT TO EX. WATER MAIN/90° HORIZ. BEND

CURVE INFORMATION

CURVE	P.C.	P.T.	RADIUS	ARC	TANGENT	CHORD	RADIUS POINT NORTHING	EASTING
D-1	PT.316	PT.318	100.00	58.34	29.45	57.57	1 446 047.42	2 349 497.46

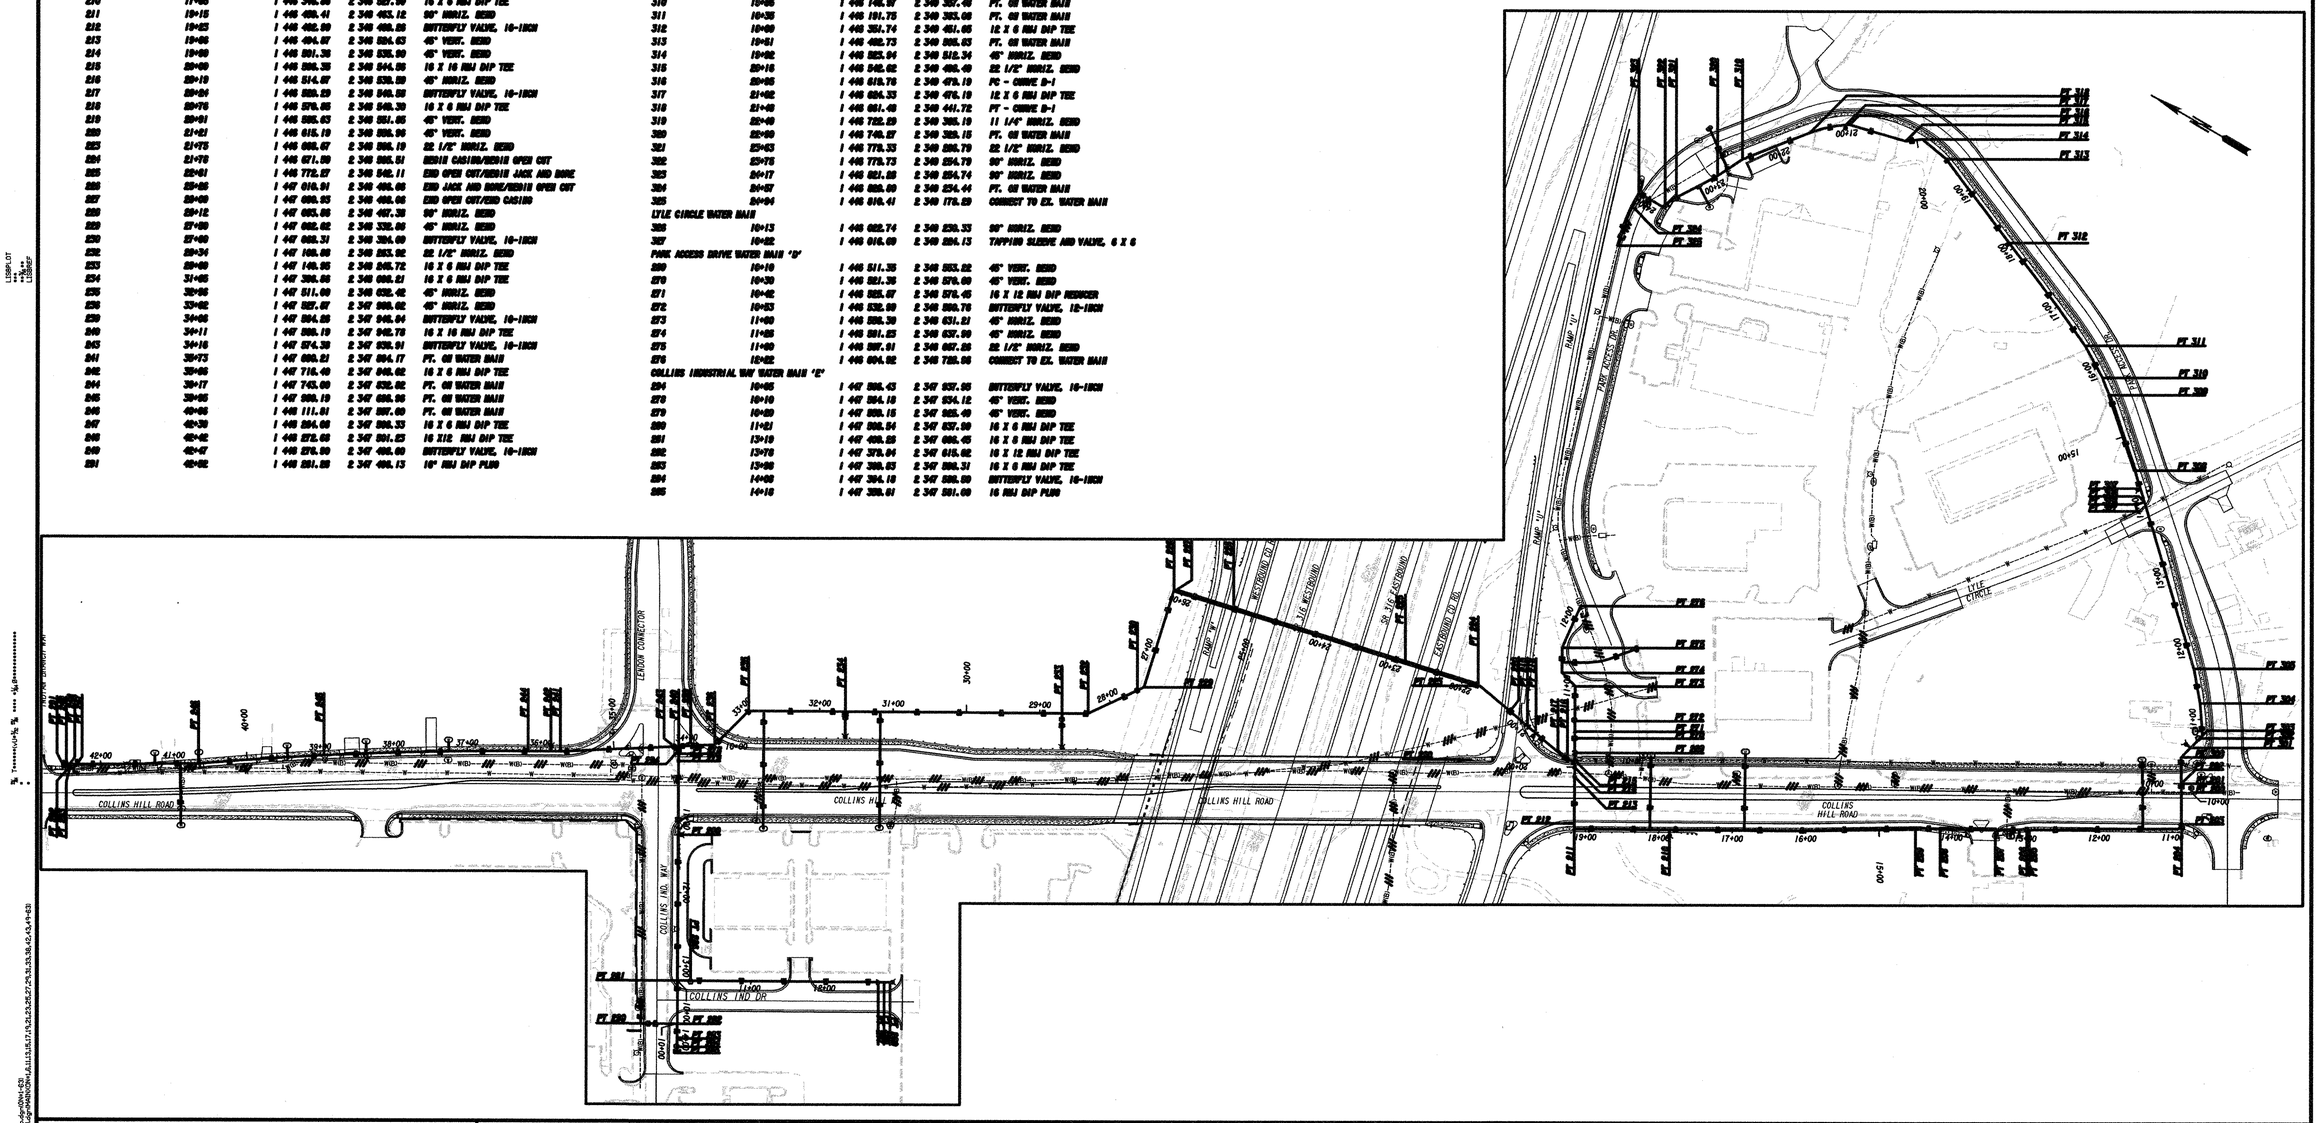
COLLINS HILL ROAD
COLLINS IND. WAY
COLLINS IND DR
LENDOR CONNECTOR
RAMP "H"
RAMP "G"
RAMP "I"
PARK ACCESS DR
LYLE CIRCLE
PT 316
PT 317
PT 318
PT 319
PT 314
PT 313
PT 312
PT 311
PT 310
PT 309
PT 308
PT 306
PT 304
PT 305
PT 284
PT 285
PT 281
PT 280
PT 279
PT 278
PT 292
PT 293
PT 290
PT 289
PT 288
PT 287
PT 286
PT 295
PT 294
PT 283
PT 282
PT 369
PT 370
PT 371
PT 372
PT 373
PT 374
PT 375
PT 376
PT 326
PT 327
PT 325
PT 324
00+12
00+11
00+10
00+51
00+52
