REQUIRED PAVEMENT:

- Ⓐ RECYCLE ASPH. CONC. 12.5mm SUPER PAVE GP2 ONLY, INCL. BITUM MAT'L. & H. LIME- (165LB/SY)
- Ⓑ RECYCLE ASPH. CONC. 19mm SUPER PAVE GP1 OR GP2, INCL. BITUM MAT'L. & H. LIME- (220LB/SY)
- Ⓒ RECYCLE ASPH. CONC. 25mm SUPER PAVE GP1 OR GP2, INCL. BITUM. MAT'L. & H. LIME- (330LB/SY)
- Ⓓ GRADED AGGREGATE BASE - 10"
- Ⓔ SAWCUT
- Ⓕ 30" CONC. CURB & GUTTER (TYPE 2) GA STD 9032B
- Ⓖ 30" CONC. CURB & GUTTER (TYPE 7) GA STD 9032B
- Ⓛ ASPH. CONC. LEVELING COURSE (AS REQUIRED)
- Ⓜ PAVEMENT REINFORCING FABRIC
- Ⓝ MILLING 1½"
- Ⓞ SAFETY EDGE (GA CONSTRUCTION DETAIL P-7)

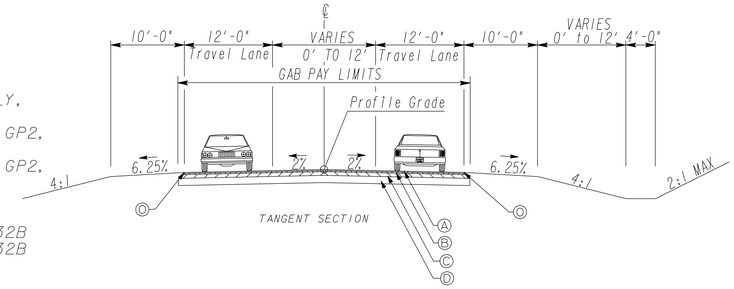

TYPICAL SECTION 8
SHAW ROAD
STA 612+56.15 TO STA 618+09.33
STATE PATROL DRIVE
STA 0+19.50 TO STA 1+10.61
NOT TO SCALE

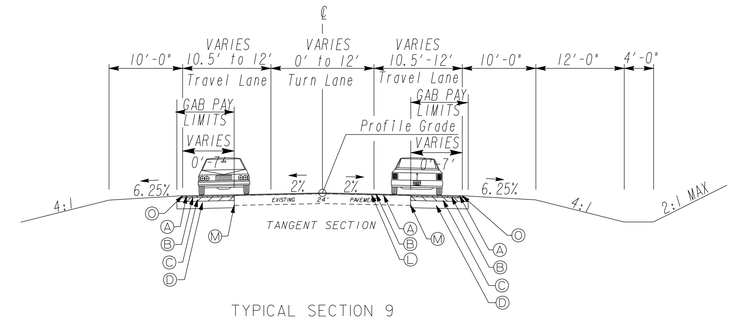

TYPICAL SECTION 9
HARDMAN ROAD
STA 610+00.00 TO STA 612+56.15
MINGLEDORFF DR.
STA 681+86.56 TO STA 682+76.16
NOT TO SCALE

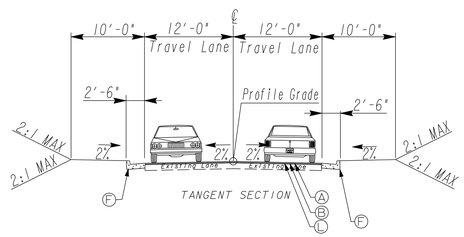

TYPICAL SECTION 10
PAUL SIKES DRIVE
STA 620+01.39 TO STA 622+27.57
NOT TO SCALE

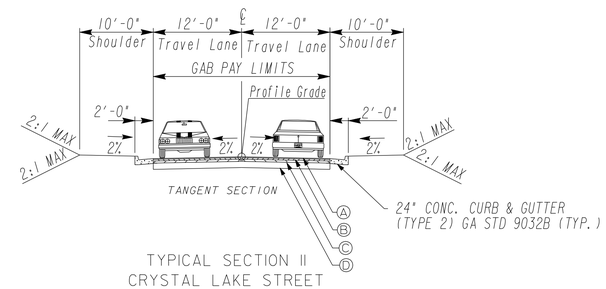

TYPICAL SECTION 11
CRYSTAL LAKE STREET
STA 627+62.02 TO STA 631+68.92
NOT TO SCALE

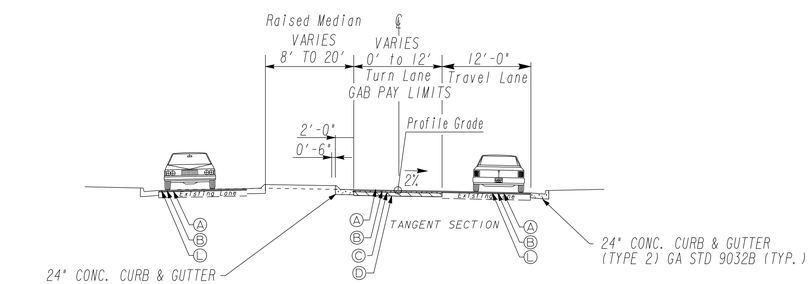

TYPICAL SECTION 12
TECHNOLOGY DRIVE
STA 635+76.82 TO STA 637+63.55
NOT TO SCALE

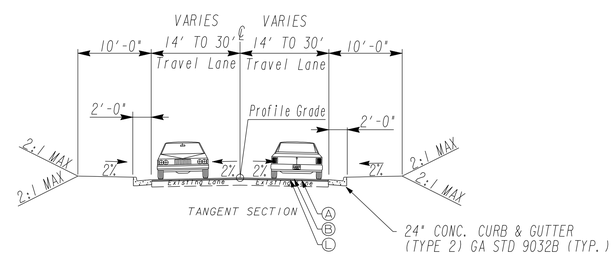

TYPICAL SECTION 13
BARRY MCCAFFERY BLVD.
STA 638+00 TO STA 640+35.55
NOT TO SCALE

SEE SHEET 05-001 FOR ALL DETAILS AND NOTES.

THOMAS & HUTTON ENGINEERING CO.
50 PARK OF COMMERCE WAY
P.O. BOX 2727
SAVANNAH, GA 31402
PHONE: (912) 234-5300
FAX: (912) 234-2950
WWW.THOMAS-HUTTON.COM
GEORGIA - SAVANNAH, BRUNSWICK
SOUTH CAROLINA - CHARLESTON, MYRTLE BEACH
NORTH CAROLINA - WILMINGTON

REVISION DATES		

STATE OF GEORGIA
DEPARTMENT OF TRANSPORTATION
OFFICE: PROGRAM DELIVERY
TYPICAL SECTIONS
S.R. 119 Liberty Co.
DRAWING No. 5-004