STATE	PROJECT NUMBER	SHEET NO.	TOTAL SHEETS
GA.	STP-0005-00(893)	77	92

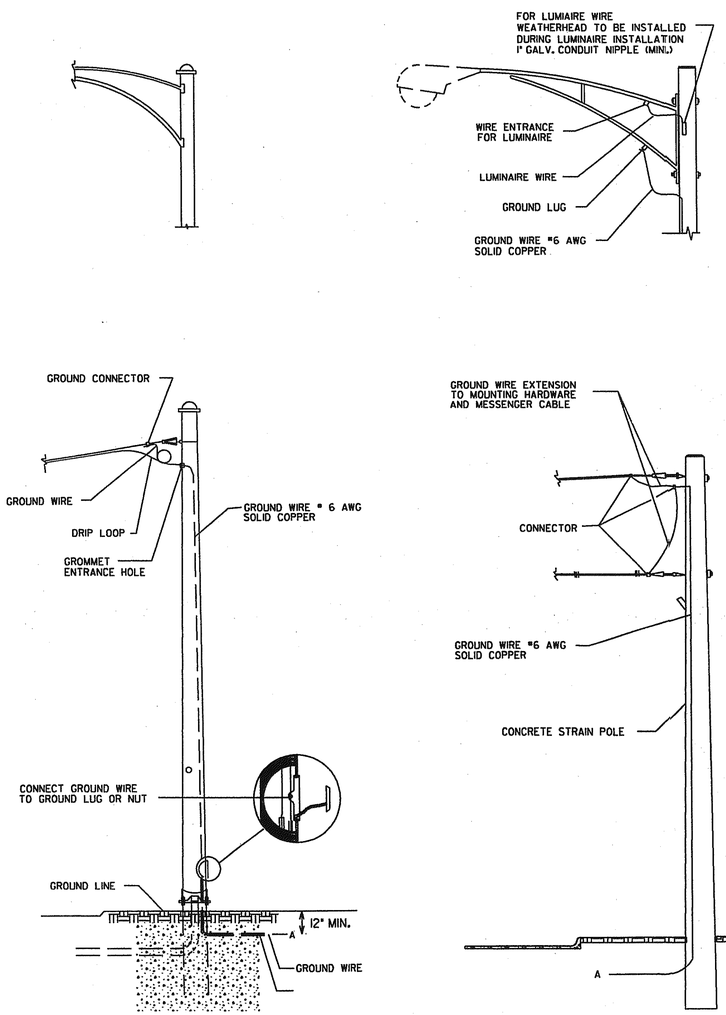

STEEL STRAIN POLE

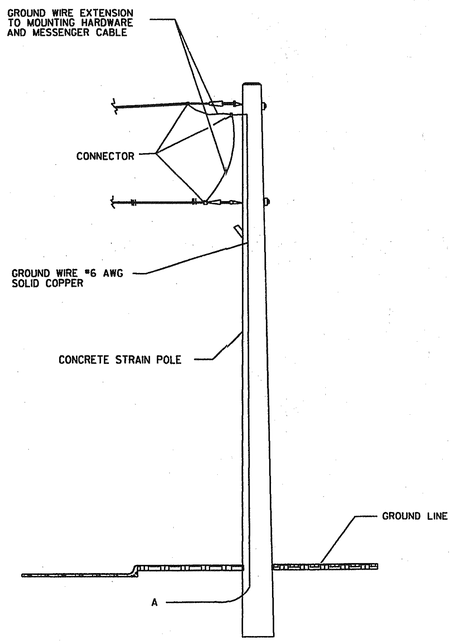

CONCRETE STRAIN POLE

OVERHEAD SIGN GROUNDING SYSTEM SHALL CONFORM TO SECTION 647

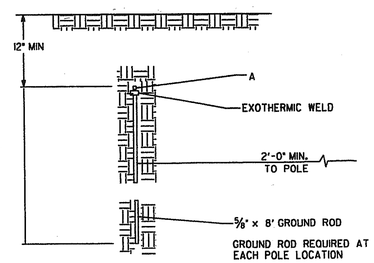

GROUNDING DETAIL

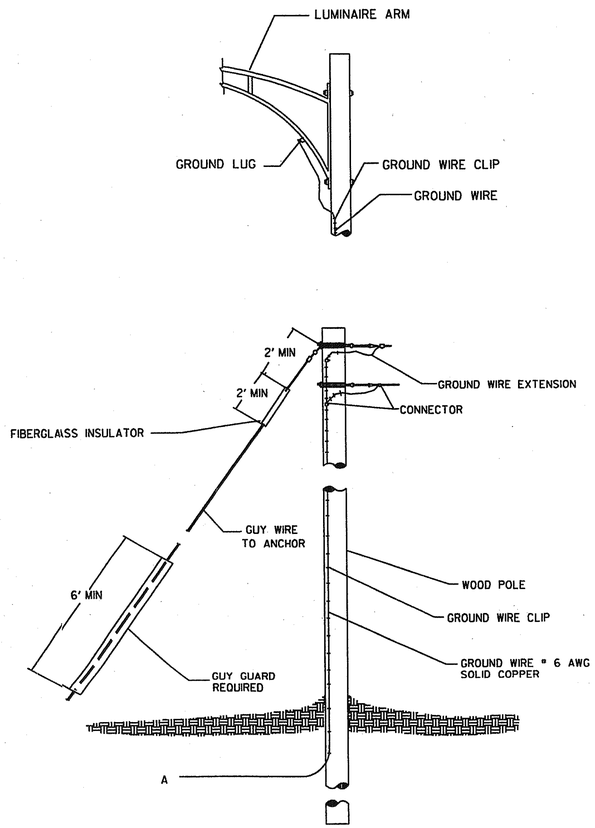

TIMBER POLE

DATE	REVISIONS

GEORGIA DEPARTMENT OF TRANSPORTATION
OFFICE OF TRAFFIC SAFETY & DESIGN

GROUNDING DETAILS FOR OVERHEAD SPAN WIRE SIGNS AND TRAFFIC SIGNALS

NO SCALE DECEMBER 1998

PCBOTB

...\TS 07 - Grounding Details.dgn Mar. 09, 2004 13:35:01