DETAILS OF OVERHEAD STREET NAME SIGNS

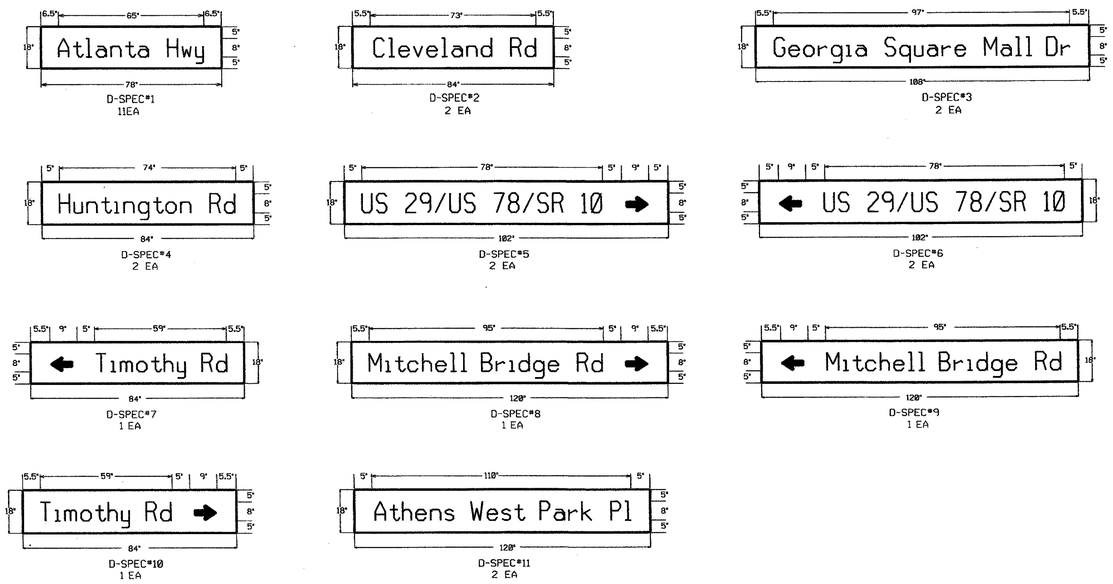

GENERAL NOTES:

1. EACH SIGN SHALL CONTAIN A MINIMUM OF TWO (2) HANGERS OR BRACKETS.
2. SIGN LEGEND SHALL BE 8-IN. UPPER CASE & 6-IN. LOWER CASE SERIES "D" LETTERS ALL ARROWS SHALL BE 6-IN. TALL & 9-IN. LONG
3. EACH SIGN SHALL CONTAIN 1/2-IN BORDERS AND 1 1/2-IN RADII.
4. EACH SIGN SHALL BE MADE OF ONE CONTINUOUS PIECE OF ALUMINUM.
5. SIGNS SHALL HAVE STANDARD REFLECTORIZED INTERSTATE GREEN BACKGROUND WITH WHITE REFLECTORIZED LEGENDS, BORDERS AND ARROWS.

SUMMARY OF QUANTITIES FOR OVERHEAD STREET NAME SIGNS

SIGNS - TYPE 2 MAT'L, REFL SHEETING TYPE 9

LOCATION	CODE	SIZE	QUANTITY	SQUARE FEET
SR 10 AT CLEVELAND RD	D-SPEC # 1	78" X 18"	2	19.50
	D-SPEC # 2	84" X 18"	2	21.00
SR 10 AT GEORGIA SQUARE MALL DRIVE	D-SPEC # 1	78" X 18"	1	9.75
	D-SPEC # 3	108" X 18"	2	27.00
SR 10 AT HUNTINGTON ROAD	D-SPEC # 1	78" X 18"	2	19.50
	D-SPEC # 4	84" X 18"	2	21.00
SR 10 AT SR 10 (LOOP SOUTHBOUND)	D-SPEC # 1	78" X 18"	1	9.75
	D-SPEC # 5	102" X 18"	1	12.75
	D-SPEC # 6	102" X 18"	1	12.75
SR 10 AT SR 10 (LOOP NORTHBOUND)	D-SPEC # 1	78" X 18"	1	9.75
	D-SPEC # 5	102" X 18"	1	12.75
	D-SPEC # 6	102" X 18"	1	12.75
SR 10 AT TIMOTHY RD/MITCHELL BRIDGE RD	D-SPEC # 1	78" X 18"	2	19.50
	D-SPEC # 7	84" X 18"	1	10.50
	D-SPEC # 8	120" X 18"	1	15.00
	D-SPEC # 9	120" X 18"	1	15.00
	D-SPEC # 10	84" X 18"	1	10.50
SR 10 AT ATHENS WEST PARK PL	D-SPEC # 1	78" X 18"	2	19.50
	D-SPEC # 11	120" X 18"	2	30.00
TOTAL				308.25

MOUNTING DIMENSIONS			
H	A	B	C
12"	9"	1½"	36"
18"	15"	1½"	24"
24"	18"	1½"	18"
30"	24"	3"	12"

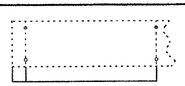

FOR MOUNTING TO MAST ARMS STRUCTURES.
(NOT TO SCALE)
NOTE: USE ASTRO MINI-SIGN BRAC AND CLAMP OR EQUIVALENT

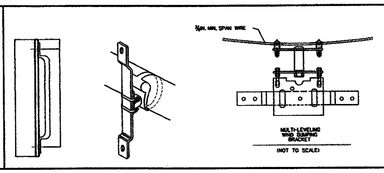

GEORGIA
DEPARTMENT OF TRANSPORTATION

REVISION DATES

STATE OF GEORGIA
DEPARTMENT OF TRANSPORTATION
OFFICE:
SUMMARY QUANTITIES

DRAWING No. 6-3