STATE	PROJECT NUMBER	SHEET NO.	TOTAL SHEETS
GA	CSSTP-0006-00(041)	346	496

MISCELLANEOUS SIGN DETAILS

- NO SCALE -

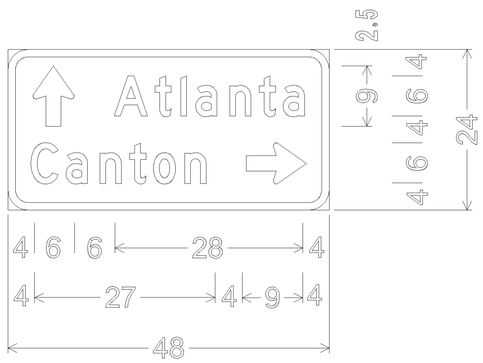

3" Radius, 1" Border, White on Green;
Standard Arrow Custom 9" X 6" 90°;
"Atlanta" D Georgia;
"Canton" D Georgia;
Standard Arrow Custom 9" X 6" 0°;

D1-2(48)
1 Each Req'd
STA. 101+00

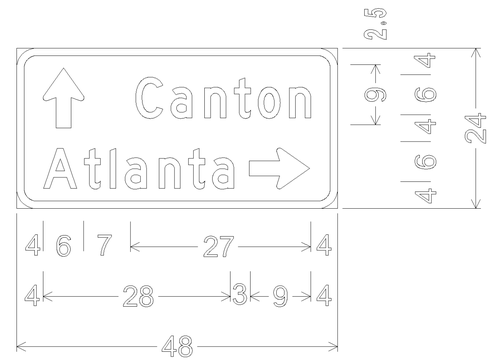

3" Radius, 1" Border, White on Green;
Standard Arrow Custom 9" X 6" 90°;
"Canton" D Georgia;
"Atlanta" D Georgia;
Standard Arrow Custom 9" X 6" 0°;

D1-2(48)
1 Each Req'd
STA. 123+50

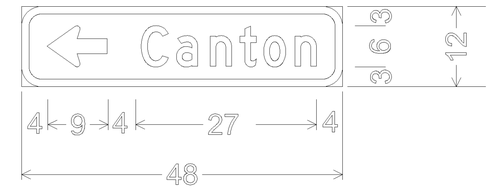

3" Radius, 1" Border, White on Green;
Standard Arrow Custom 9" X 6" 180°;
"Canton" D Georgia;

D1-1(48)
1 Each Req'd
STA. 101+54

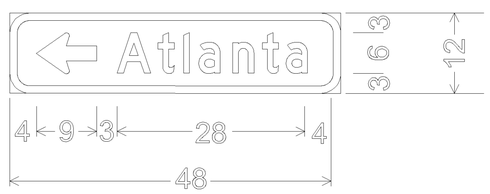

3" Radius, 1" Border, White on Green;
Standard Arrow Custom 9" X 6" 180°;
"Atlanta" D Georgia;

D1-1(48)
1 Each Req'd
STA. 142+28

GPLN

DESIGNED BY: TF | CHECKED BY: PA | DATE: 6-23-10
REVIEWED BY: | DATE:

GEORGIA
DEPARTMENT OF TRANSPORTATION

NOT TO SCALE

REVISIONS

STATE OF GEORGIA
DEPARTMENT OF TRANSPORTATION
OFFICE: TRAFFIC OPERATIONS
SIGNING AND MARKING PLANS
MISCELLANEOUS SIGN DETAILS

DRAWING No. 26-08