STATE	PROJECT NUMBER	SHEET NO.	TOTAL SHEETS
GA	CCSTP-0006-00(041)	407	495

DROP CABLE SPLICE DETAIL FOR LOCAL CONTROLLER WITH STAR MODEM

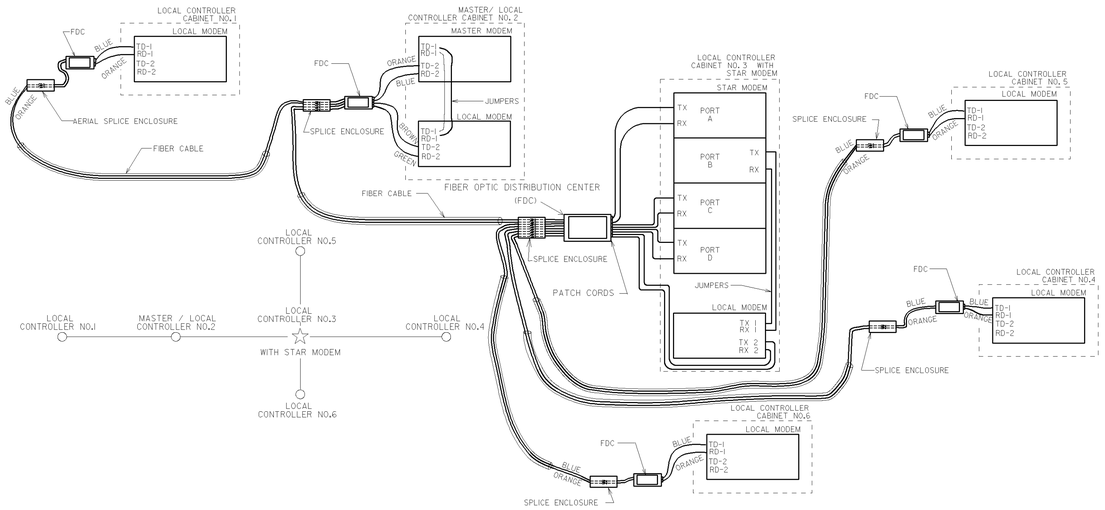

FIBER OPTIC DISTRIBUTION CENTER (CLOSED LOOP SYSTEM ONLY)

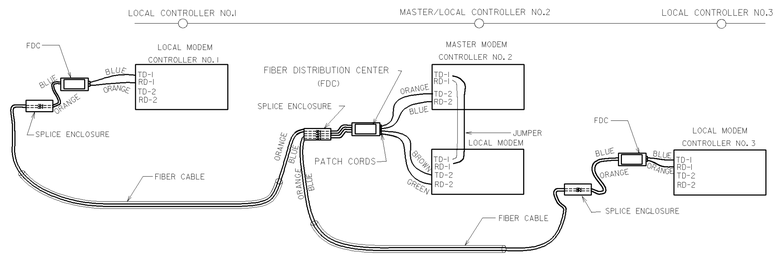

DROP CABLE SPLICE DETAIL FOR MASTER / LOCAL CONTROLLER WITH STAR MODEM

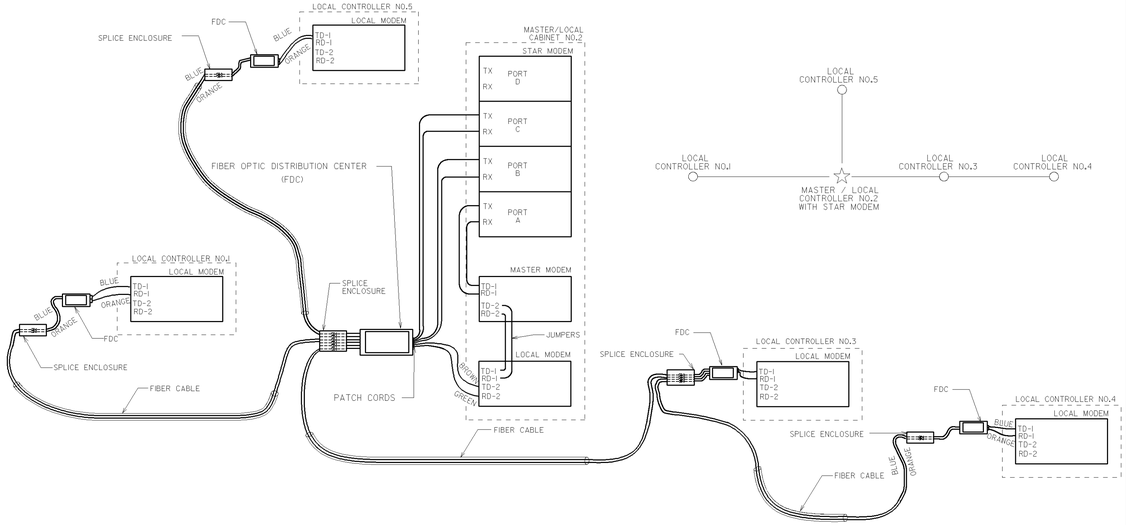

FIBER OPTIC DISTRIBUTION CENTER DETAIL FOR MASTER CONTROLLER CABINET

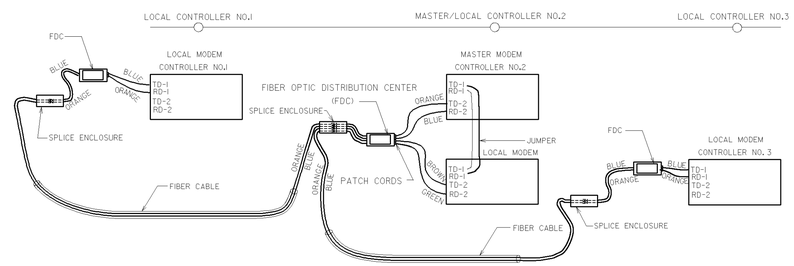

GEORGIA
DEPARTMENT OF TRANSPORTATION

- NO SCALE -

DATE	REVISIONS
11/01/2000	ADDED FIBER OPTIC DISTRIBUTION CENTER
12/18/2001	REMOVED TOE CONTROLLER DESCRIPTION

STATE OF GEORGIA
DEPARTMENT OF TRANSPORTATION
OFFICE: TRAFFIC OPERATIONS

SIGNAL PLANS

FIBER OPTIC DETAILS
SHEET 2 OF 2

DECEMBER 1998

TS-11
DRAWING No.
TS-11