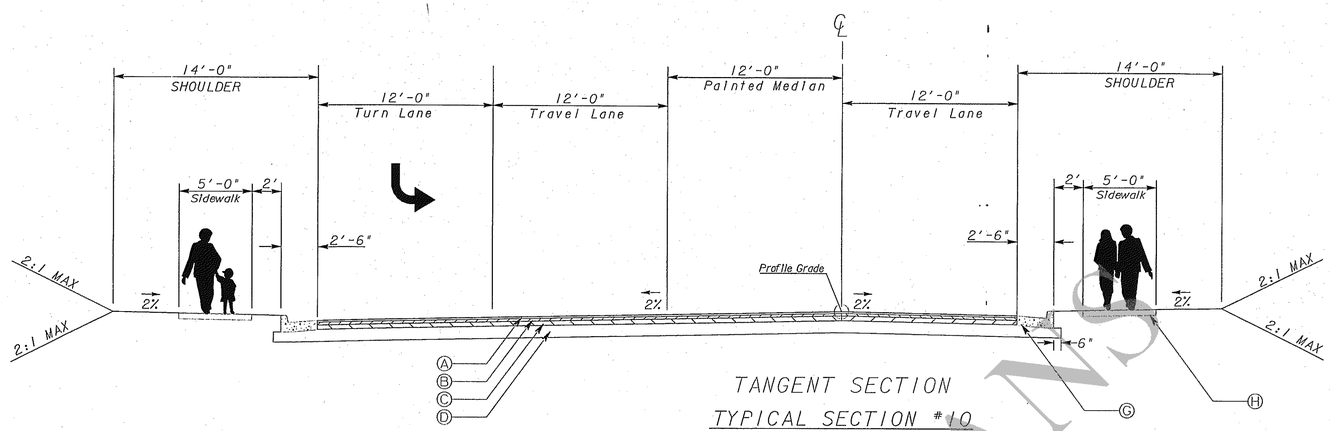

TANGENT SECTION

TYPICAL SECTION #10

RIDGEWALK PARKWAY
FROM I-575 NORTH BOUND RAMPS
TO WOODSTOCK PARKWAY
STA. 115+24.27 TO STA. 117+09.46

REQUIRED PAVEMENT

- Ⓐ ASPHALTIC CONCRETE 12.5mm SUPERPAVE, 165 lb/yd^2
- Ⓑ ASPHALTIC CONCRETE 19mm SUPERPAVE, 220 lb/yd^2
- Ⓒ ASPHALTIC CONCRETE 25mm SUPERPAVE, 440 lb/yd^2
- Ⓓ GRADED AGGREGATE BASE, 10"
- Ⓖ 8"x30" CONC. CURB & GUTTER, GA. STD. 9032 B. TYPE 2
- Ⓗ 4"x5' CONC. SIDEWALK, DETAIL A-3

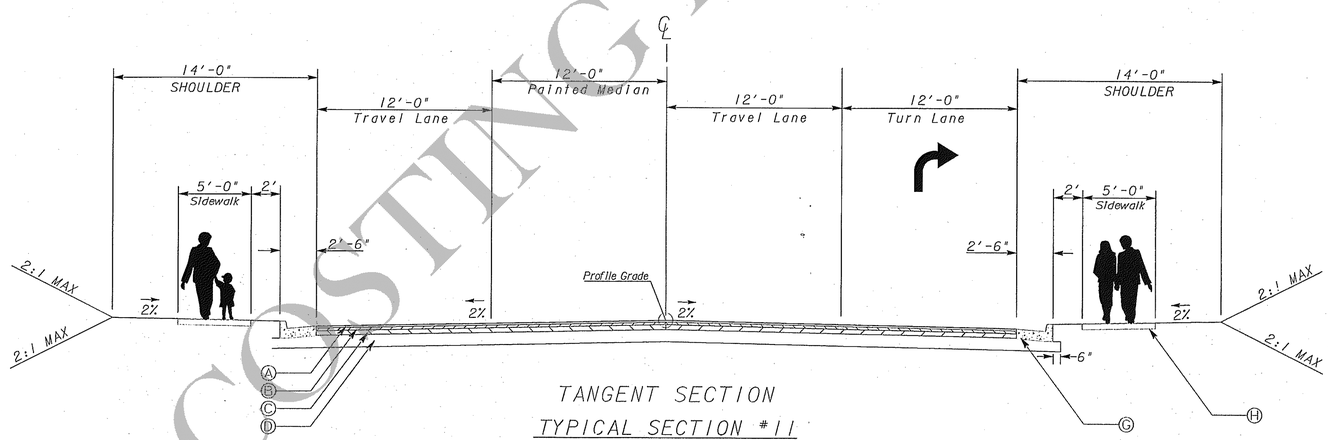

TANGENT SECTION

TYPICAL SECTION #11

RIDGEWALK PARKWAY
FROM I-575 NORTH BOUND RAMPS
TO WOODSTOCK PARKWAY
STA. 117+09.46 TO STA. 121+27.54

COSTING PLANS

CROY ENGINEERING
Engineers Planners Surveyors
200 NORTH COBB PARKWAY, BLDG. 400, SUITE 413
MARIETTA, GA 30062
PHONE: (770) 971-5407 FAX: (770) 971-0620

NOT TO SCALE

REVISION DATES

STATE OF GEORGIA
DEPARTMENT OF TRANSPORTATION
OFFICE: INNOVATIVE PROGRAM DELIVERY

TYPICAL SECTIONS

RIDGEWALK PARKWAY
OVER I-575

DRAWING No. 5-04

GPLN