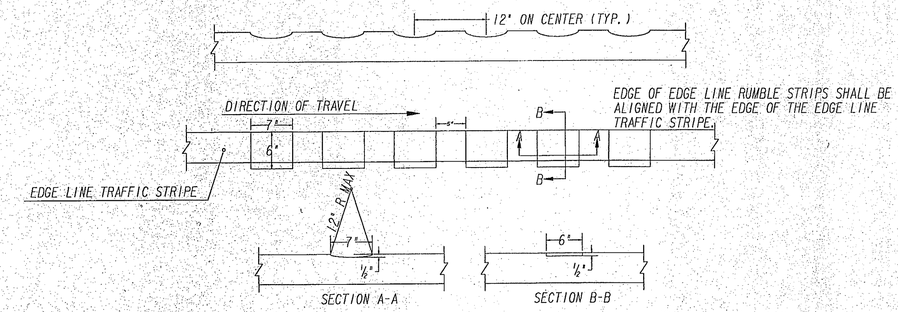

MILLED EDGE LINE RUMBLE STRIP DETAILS

SEE GA DETAIL T-23 FOR DETAILS

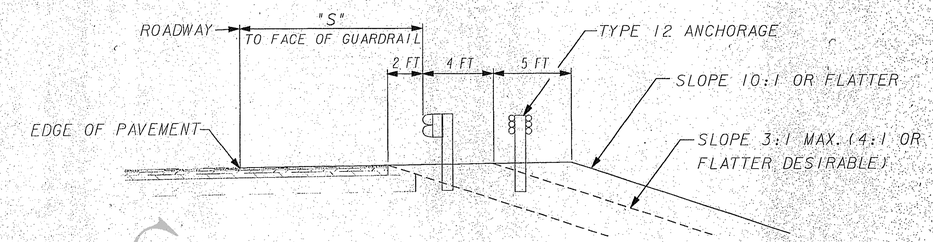

SHOULDER DETAIL FOR GUARDRAIL
SEE PLAN FOR LOCATION

SEE GA STD 4051 FOR DETAILS

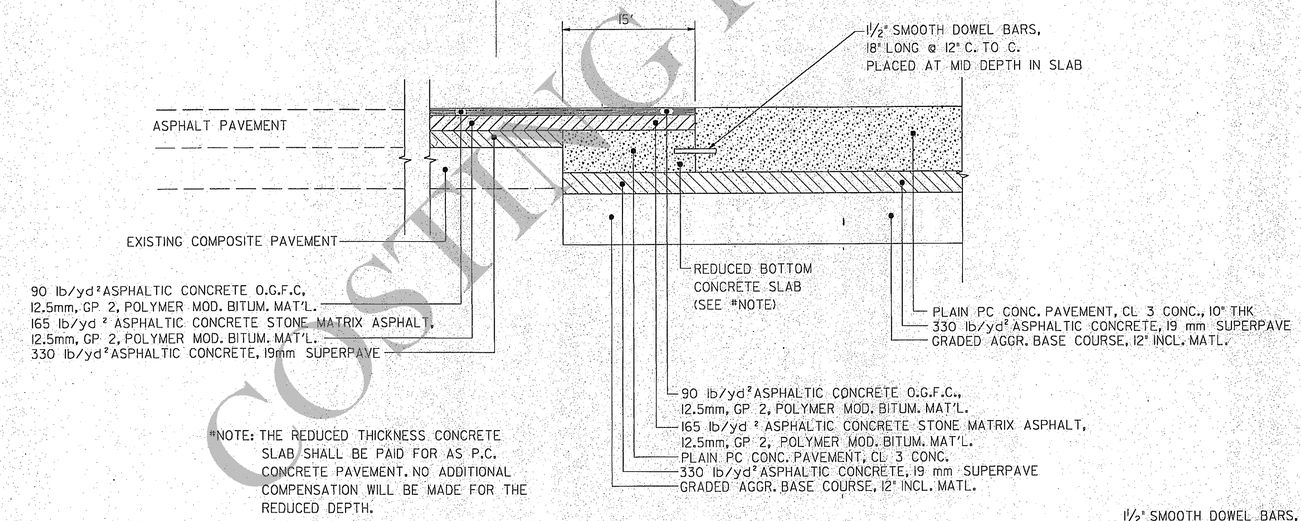

*NOTE: THE REDUCED THICKNESS CONCRETE SLAB SHALL BE PAID FOR AS P.C. CONCRETE PAVEMENT. NO ADDITIONAL COMPENSATION WILL BE MADE FOR THE REDUCED DEPTH.

CONCRETE PAVEMENT TO ASPHALT PAVEMENT TRANSITION DETAIL

N.T.S.

CONSTRUCTION PLANS

CROY ENGINEERING
Engineers Planners Surveyors
200 NORTH COBB PARKWAY, BLDG. 400, SUITE 413
MARIETTA, GA 30062
PHONE: (770) 971-5407 FAX: (770) 971-0620

NOT TO SCALE

REVISION DATES

STATE OF GEORGIA
DEPARTMENT OF TRANSPORTATION
OFFICE: INNOVATIVE PROGRAM DELIVERY

TYPICAL SECTIONS

RIDGEWALK PARKWAY
OVER I-575

DRAWING No. 5-06