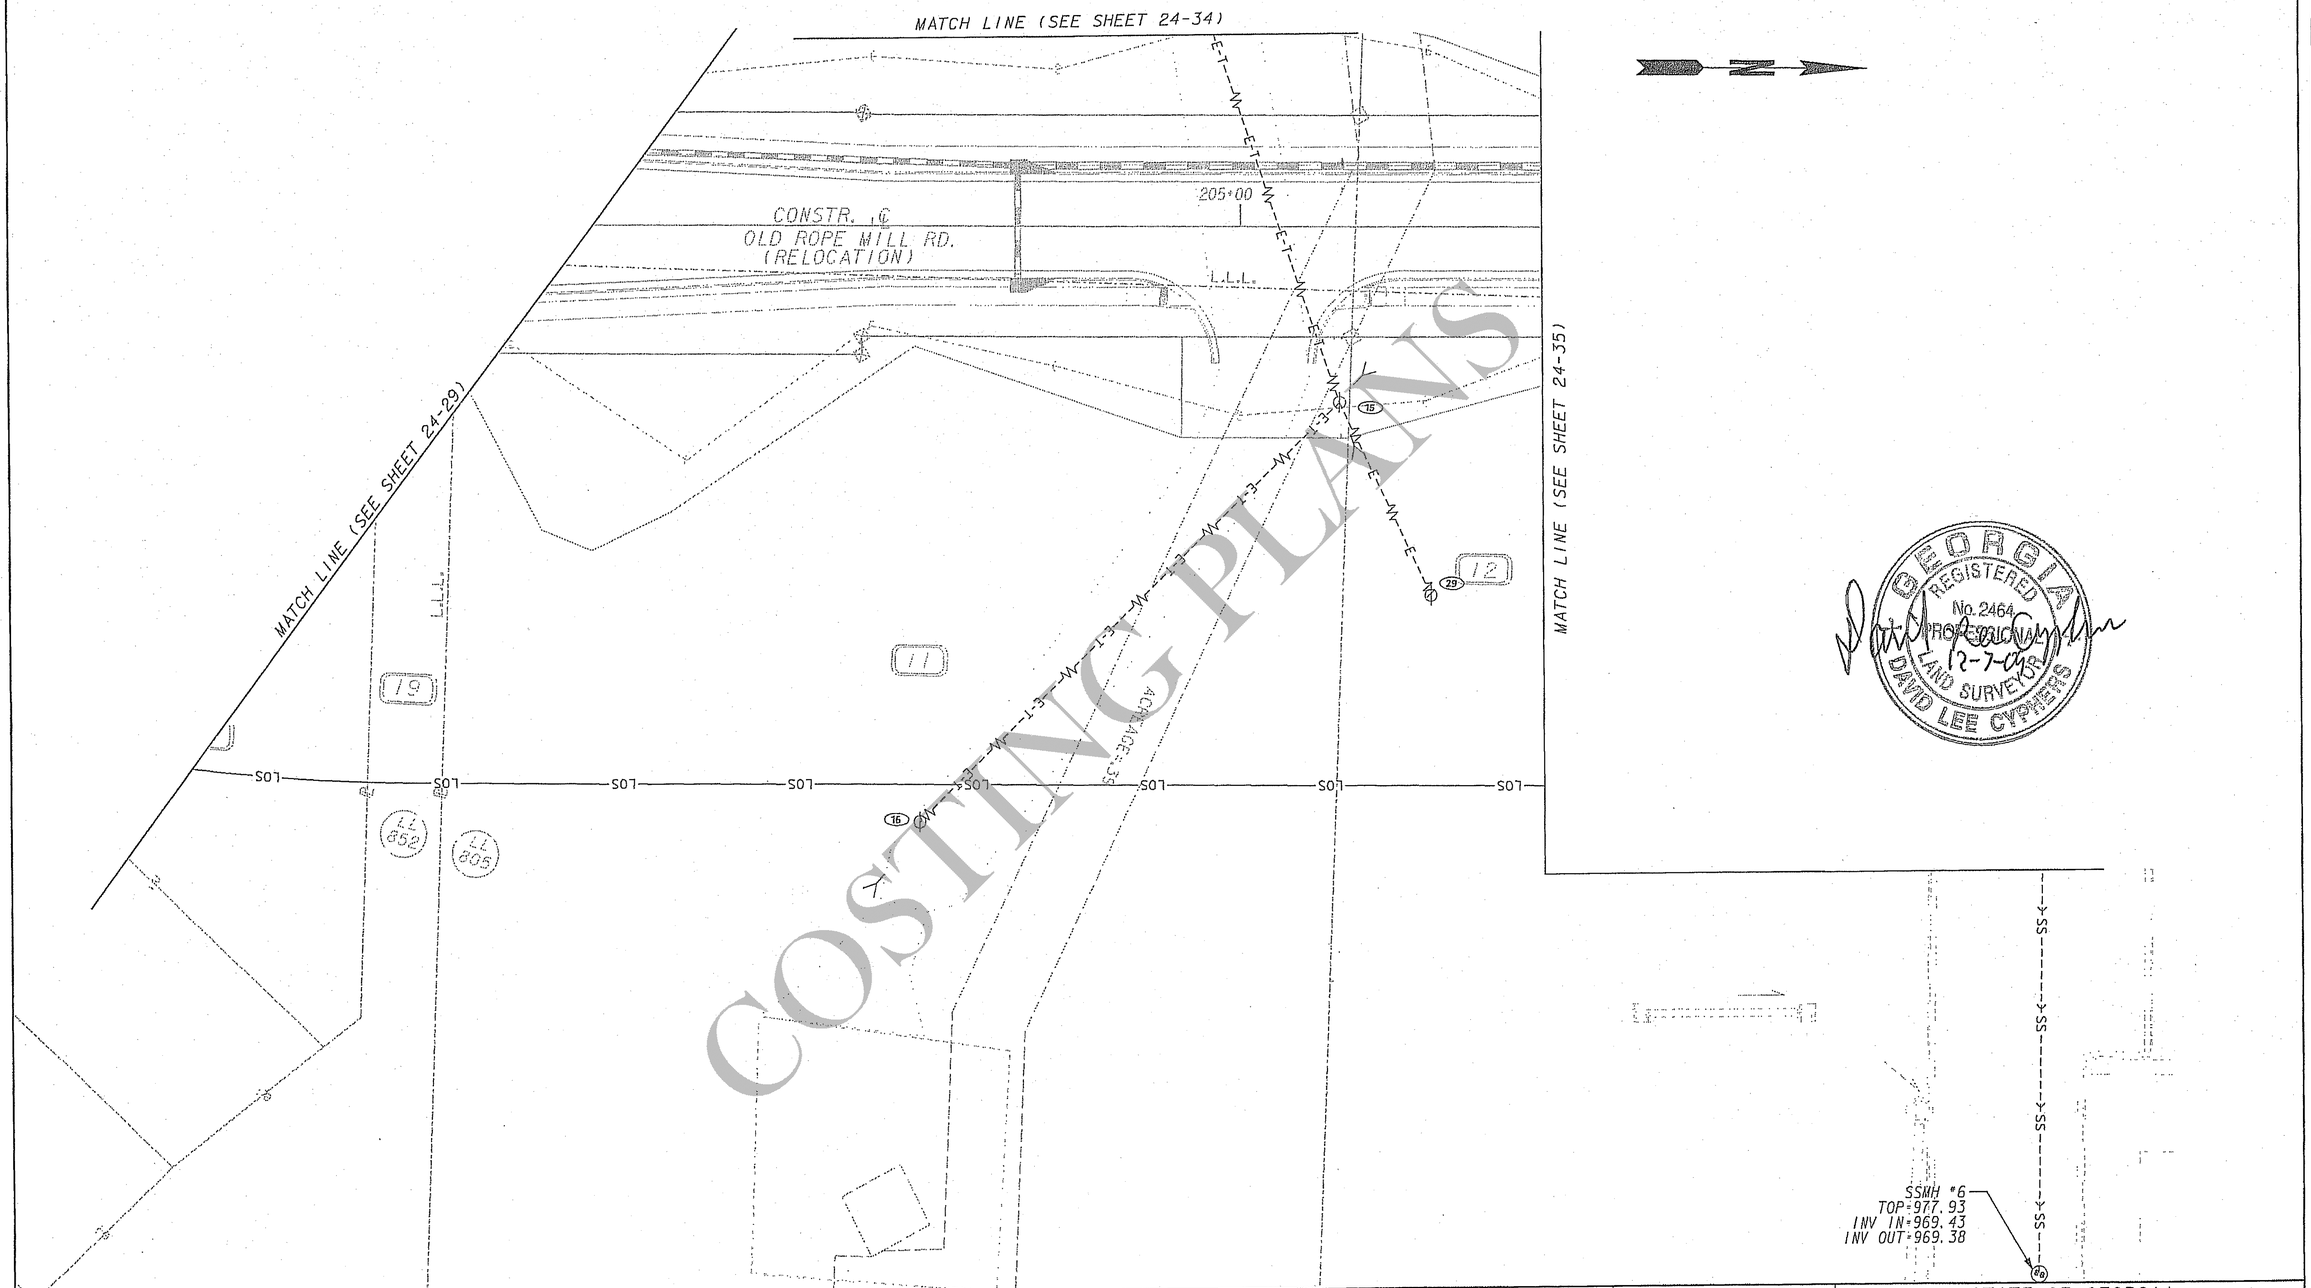

COSTING PLANS

GEORGIA REGISTERED PROFESSIONAL LAND SURVEYOR No. 2464 DAVID LEE CYPHERS
12-7-09

street SMARTS
3160 Main Street
Suite 100
Duluth, GA 30096
phone: 770-813-0882
fax: 770-813-0688

SCALE IN FEET
0 20 40 80

REVISION DATES		

STATE OF GEORGIA
DEPARTMENT OF TRANSPORTATION
OFFICE: UTILITIES, JUN BIRNKAMMER, EIT
UTILITY PLANS
SUBSURFACE UTILITY ENGINEERING
RIDGEWALK PARKWAY INTERCHANGE
PI# 0006043 UTILITIES
DRAWING No. 24-44

GPLN