RELEASED FOR CONSTRUCTION 12/02/10

DETAILS FOR SPECIAL ROADSIDE SIGNS

SPECIAL ROADSIDE SIGNS #01, #02, #03 & #04

#01 STA. 685+63 I-575 SB
#02 STA. 695+00 I-575 NB
#03 STA. 712+00 I-575 SB
#04 STA. 733+50 I-575 SB

PROPOSED SPECIAL ROADSIDE SIGNS WITH BREAK-AWAY POSTS. FOR ERECTION AND FOUNDATION DETAILS FOR THESE SIGNS REFER TO GEORGIA STANDARDS 9045A, 9045B, AND 9045C.

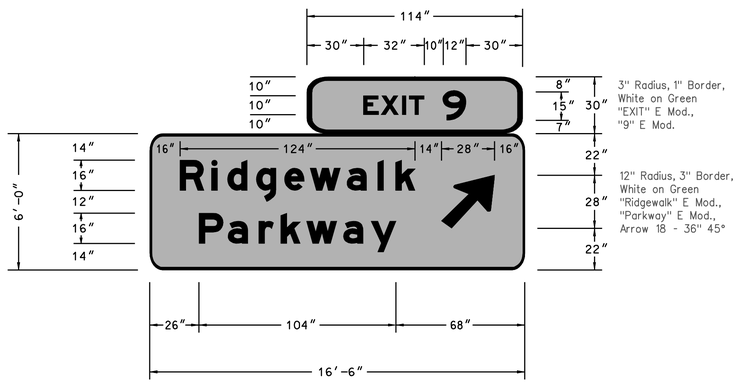

SPEC.ROADSIDE SIGN #01
STA.685+63 I-575 SB
SIGN TEMPLATE 51
122.75 SQ FT

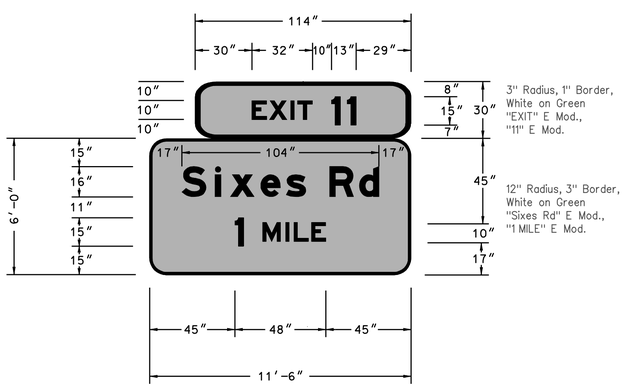

SPEC.ROADSIDE SIGN #02
STA.695+00 I-575 NB
SIGN TEMPLATE 46
92.75 SQ FT

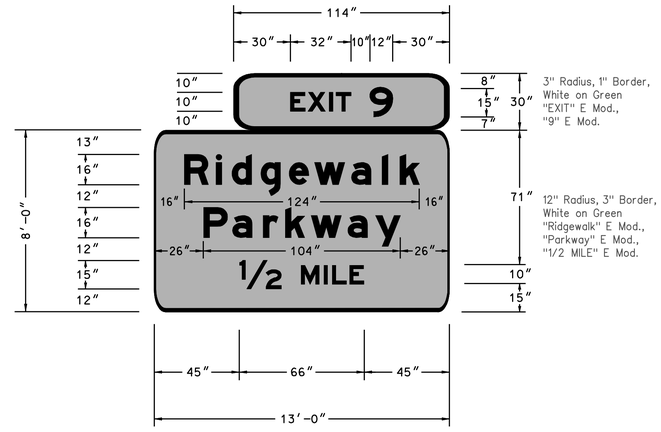

SPEC.ROADSIDE SIGN #03
STA.712+00 I-575 SB
SIGN TEMPLATE 46
127.75 SQ FT

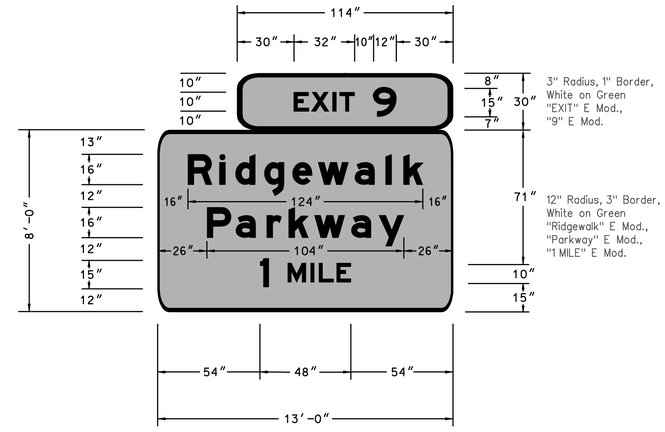

SPEC.ROADSIDE SIGN #04
STA.733+50 I-575 SB
SIGN TEMPLATE 46
127.75 SQ FT

NOTE:
ALL EXTRUDED ALUMINUM SIGN PANELS SHALL HAVE SQUARE CORNERS. THE RADII INDICATED ON THE SIGN DETAILS ARE FOR THE BORDER MARKING ONLY.

THE LPA GROUP
TRANSPORTATION CONSULTANTS
3595 ENGINEERING DRIVE
NORCROSS, GEORGIA 30092
(770) 263-9118

REVISION DATES

STATE OF GEORGIA
DEPARTMENT OF TRANSPORTATION
OFFICE: INNOVATIVE PROGRAM DELIVERY
SIGNING AND MARKING PLANS
SPECIAL ROADSIDE SIGNS
DRAWING No. 26-047