23-DEC-2010 11:27	TIME$$$	006043ER23-0	R:\07400004\006043\DGN\006043ER23-0.dgn	STATE	PROJECT NUMBER	SHEET NO.	TOTAL SHEETS
JParks		8825Full.pen		GA	CSNHS-0006-00(043)	586	668

RELEASED FOR CONSTRUCTION 12/02/10

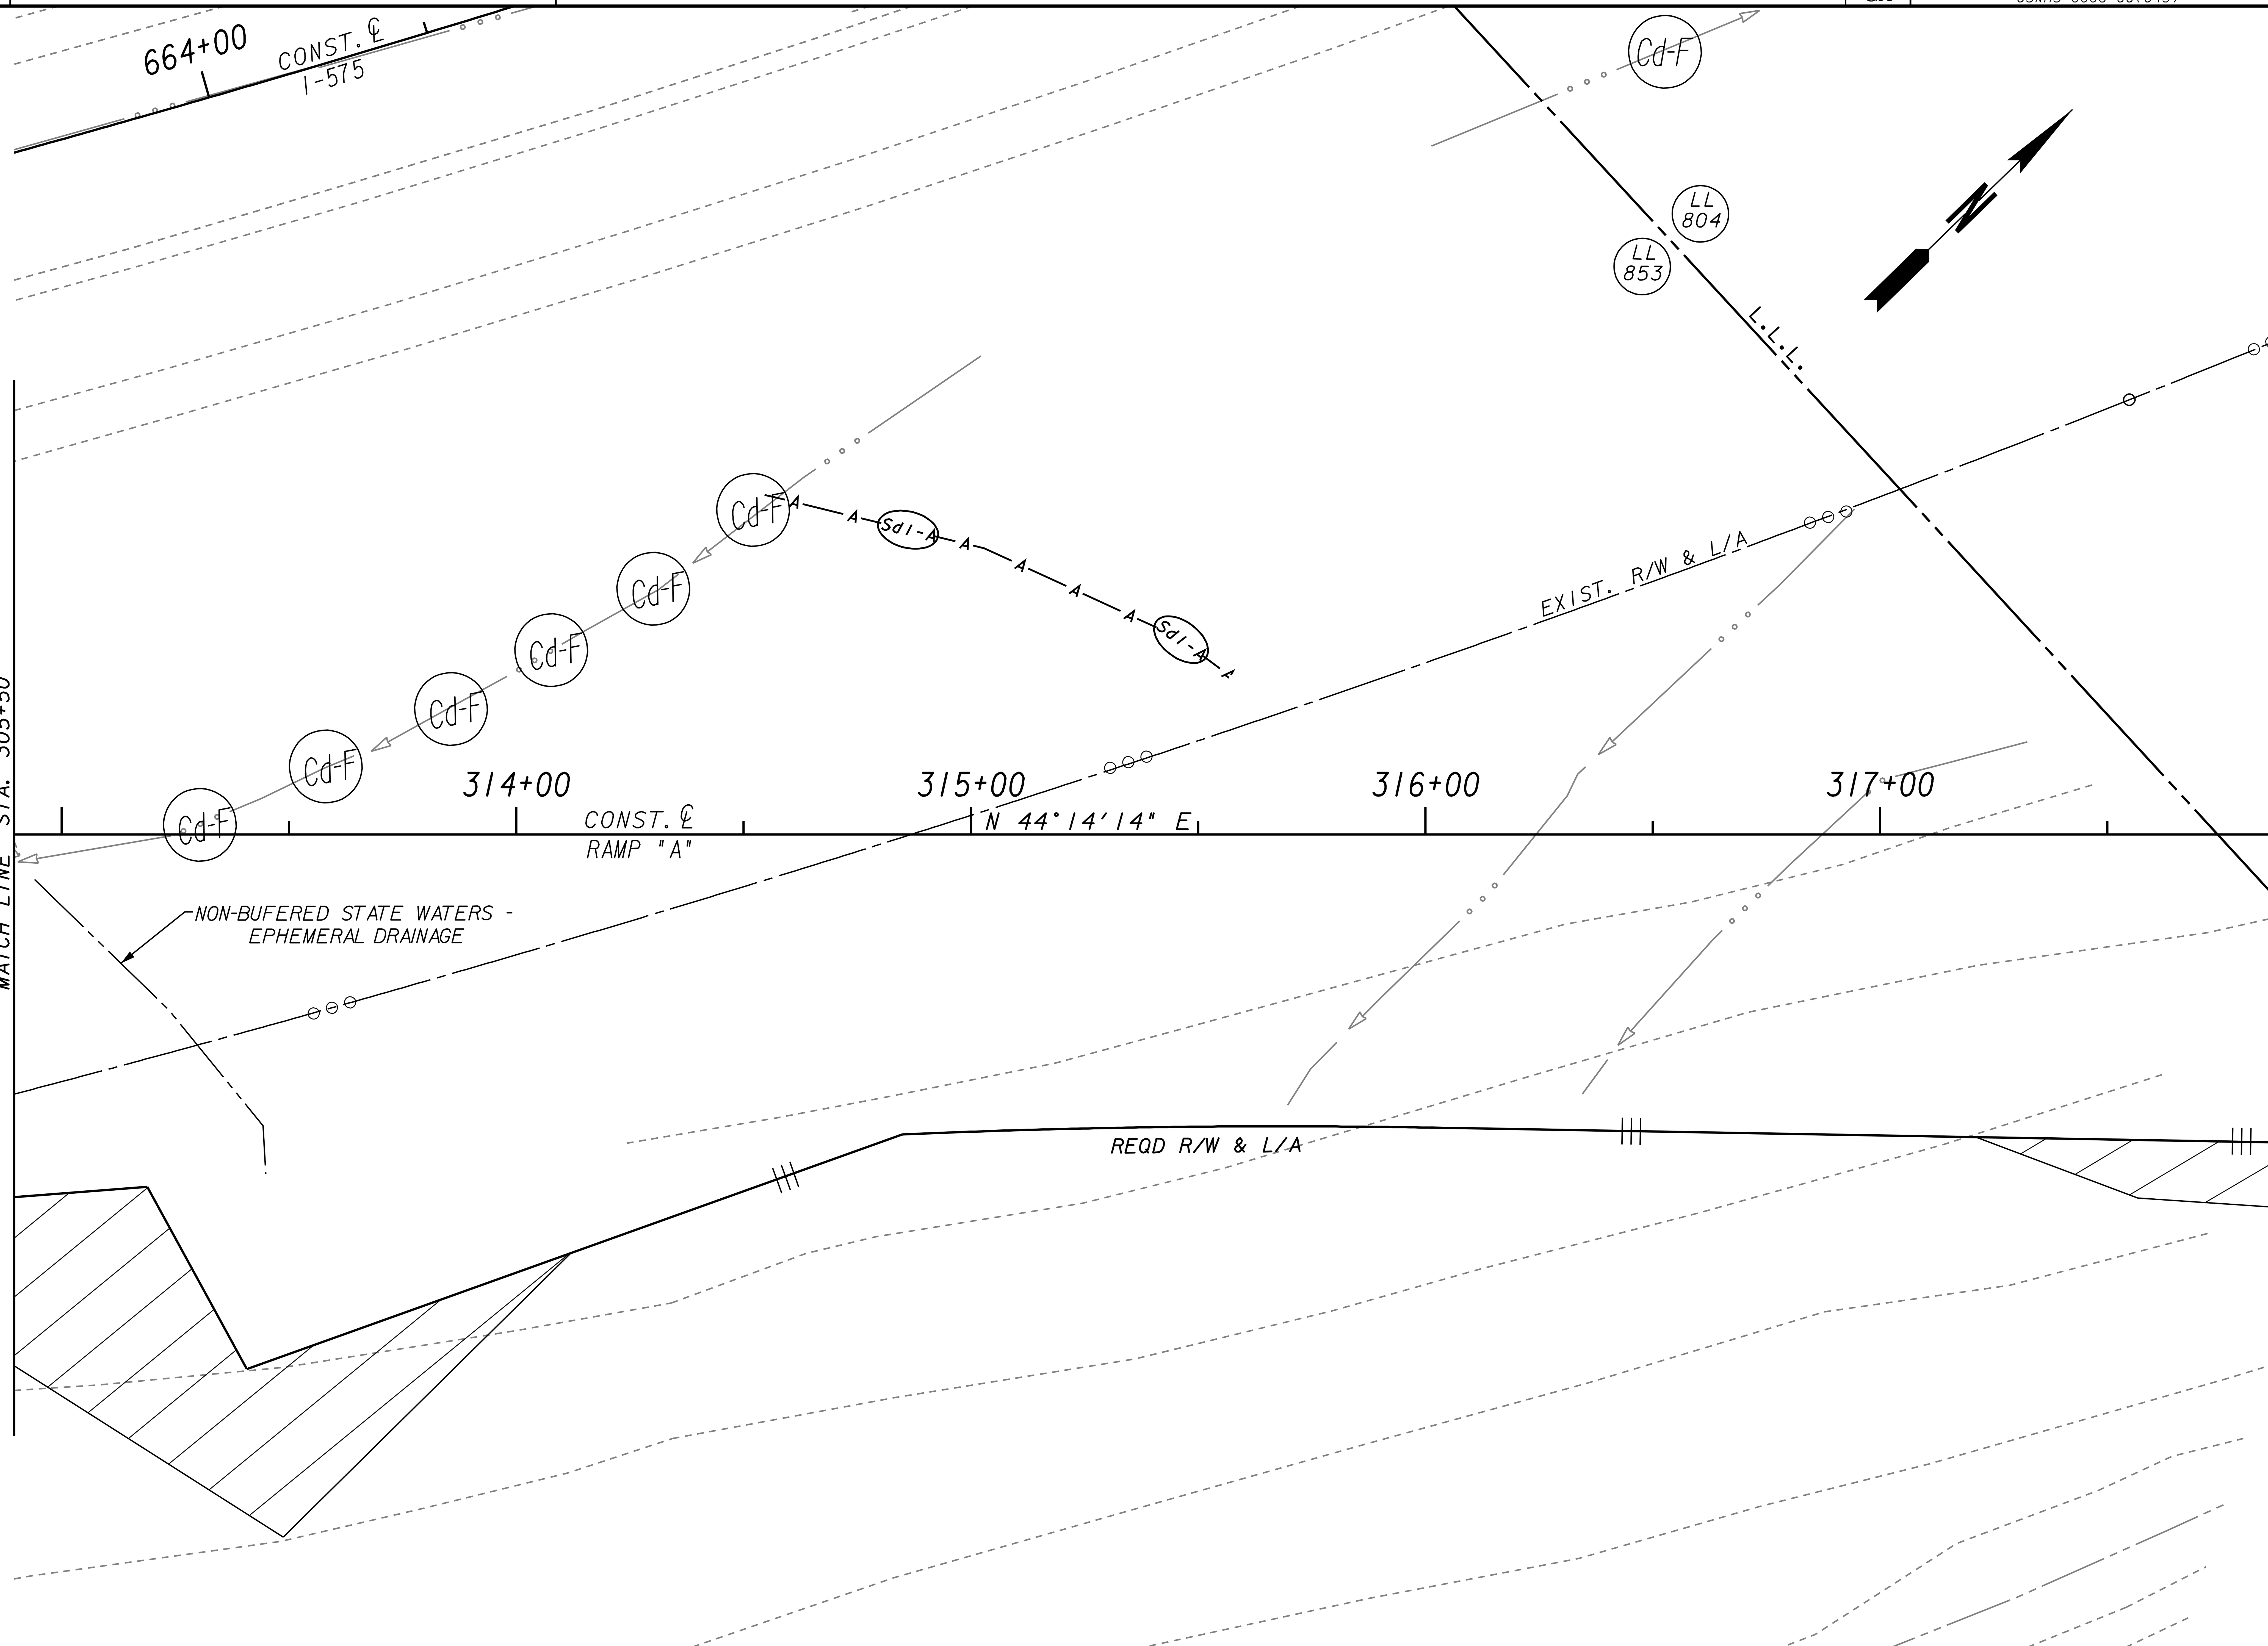

LEGEND

- PAVEMENT REMOVAL
- TEMPORARY CONSTRUCTION PAVEMENT
- PERMANENT CONSTRUCTION
- CONCRETE MEDIAN CONSTRUCTION
- MILL & OVERLAY CONSTRUCTION
- OPEN LANES OF TRAFFIC

THE LPA GROUP
TRANSPORTATION CONSULTANTS
3595 ENGINEERING DRIVE
NORCROSS, GEORGIA 30092
(770) 263-9118

SCALE IN FEET
0 20 40 80

REVISION DATES

STATE OF GEORGIA
DEPARTMENT OF TRANSPORTATION
OFFICE: INNOVATIVE PROGRAM DELIVERY

BMP LOCATION DETAILS

INITIAL PH.
I-575 NB EXIT RAMP A
STA. 305+50 TO STA. 310+50

DRAWING No. 54-023

1/5/2009 GPLN