RELEASED FOR CONSTRUCTION 12/02/10

STATE	PROJECT NUMBER	SHEET NO.	TOTAL SHEETS
GA.			

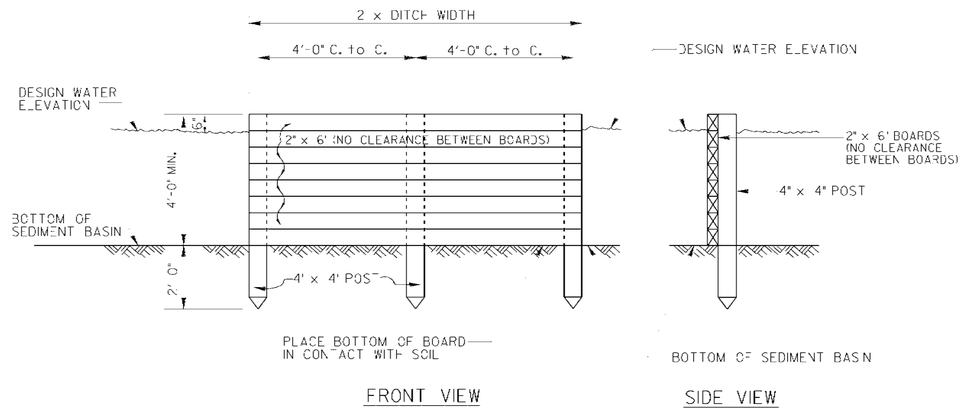

FRONT VIEW

SIDE VIEW

INLET BAFFLE

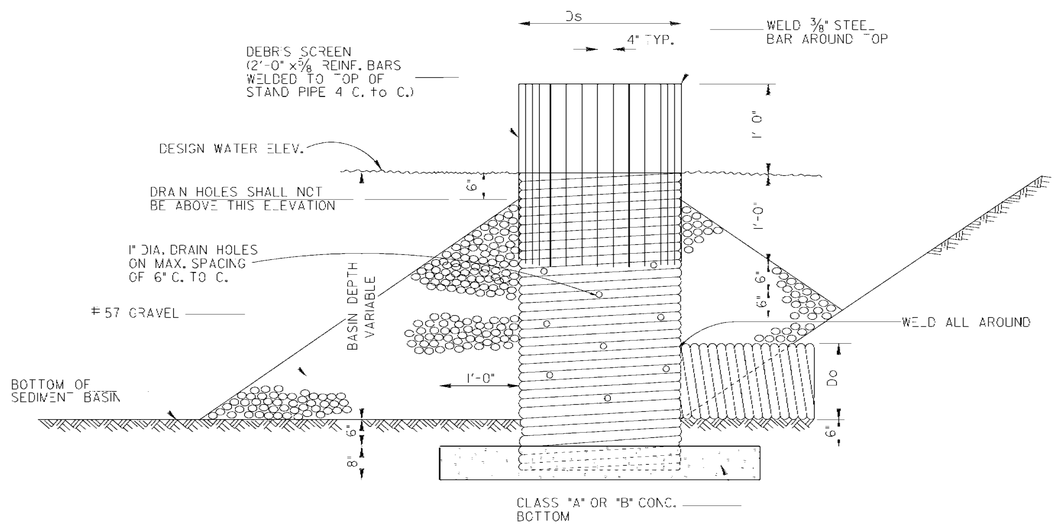

PRIMARY SPILLWAY
FOR
SEDIMENT BASIN TYPE-I

USES:

PRIMARY SPILLWAYS, TYPE-I, ARE TO BE USED WITH SEDIMENT BASINS, TYPE-I. (SEE SEPARATE SHEET).

G.L.D.	REVISED INLET BAFFLE AND PRIMARY SPILLWAY	1-20-06	
J.M.W.	REVISED SPILLWAY FILTER	2-17-95	
J.M.W.	ADDED "USES" GUIDE	5 14 93	
D.M.U.	GENERAL REVISION	6- 2 89	
J.M.W.	DELETED TYPE 2	4-6-89	
J.M.W.	REVISED SEDIMENT REVISION	1-19-73	
BY		DATE	

DEPARTMENT OF TRANSPORTATION
STATE OF GEORGIA

INLET BAFFLE
PRIMARY SPILLWAY TYPE - I

J.V.W.
J.L.P.

NUMBER
D-21

THE LPA GROUP
TRANSPORTATION CONSULTANTS
3595 ENGINEERING DRIVE
NORCROSS, GEORGIA 30092
(770) 263-9118

REVISION DATES		

STATE OF GEORGIA
DEPARTMENT OF TRANSPORTATION
OFFICE: INNOVATIVE PROGRAM DELIVERY

EROSION CONTROL CONSTRUCTION DETAILS

DRAWING No.
56-004