DATE***
$USER$

PRF
$$PENTABLE$$

DGN
GRWCOV

STATE	PROJECT NUMBER	SHEET NO.	TOTAL SHEETS
GA	CSBRG-0006-00(320)	1	197

DEPARTMENT OF TRANSPORTATION
STATE OF GEORGIA

PLAN AND PROFILE OF PROPOSED BRIDGE REPLACEMENT CR 481/ COLLEGE STATION ROAD OVER N. OCONEE RIVER CLARKE COUNTY

CSBRG-0006-00(320)

FEDERAL ROUTE • N/A
STATE ROUTE • N/A
P. I. NO. 0006320

PLANS PREPARED BY

G S & P

GRESHAM SMITH AND PARTNERS
GRESHAM, SMITH & PARTNERS
2325 LAKEVIEW PARKWAY
ALPHARETTA, GA 30009
PHONE No. (770) 754-0755

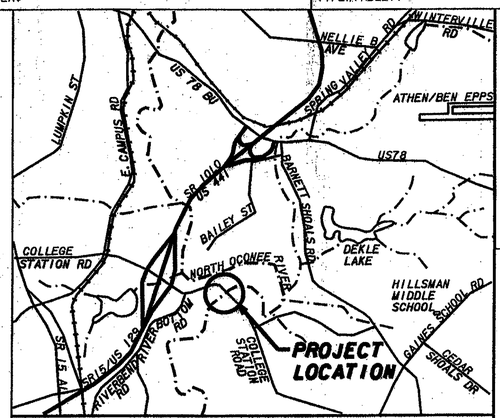

LOCATION SKETCH

DESIGN DATA:
TRAFFIC A.D.T.: 30,600 (2016)
TRAFFIC A.D.T.: 37,350 (2036)
DIRECTIONAL DIST: 65/35
% TRUCKS: 1.5
24 HR. TRUCKS %: 1.5
SPEED DESIGN: 35 MPH

LOCATION & DESIGN APPROVAL DATE: 11/29/11

FUNCTIONAL CLASS:
URBAN COLLECTOR STREET

THIS PROJECT IS 100% IN CLARKE COUNTY AND IS 100% IN CONG. DIST. NO. 10.

PROJECT DESIGNATION: EXEMPT

THIS PROJECT HAS BEEN PREPARED USING THE HORIZONTAL GEORGIA COORDINATE SYSTEM OF 1984 (NAD 1983)/94 WEST ZONE, AND THE NORTH AMERICAN VERTICAL DATUM (NAVD) OF 1988.

MID-POINT COORDINATES
STA 108+75.00
N 1431223.02
E 2541549.94

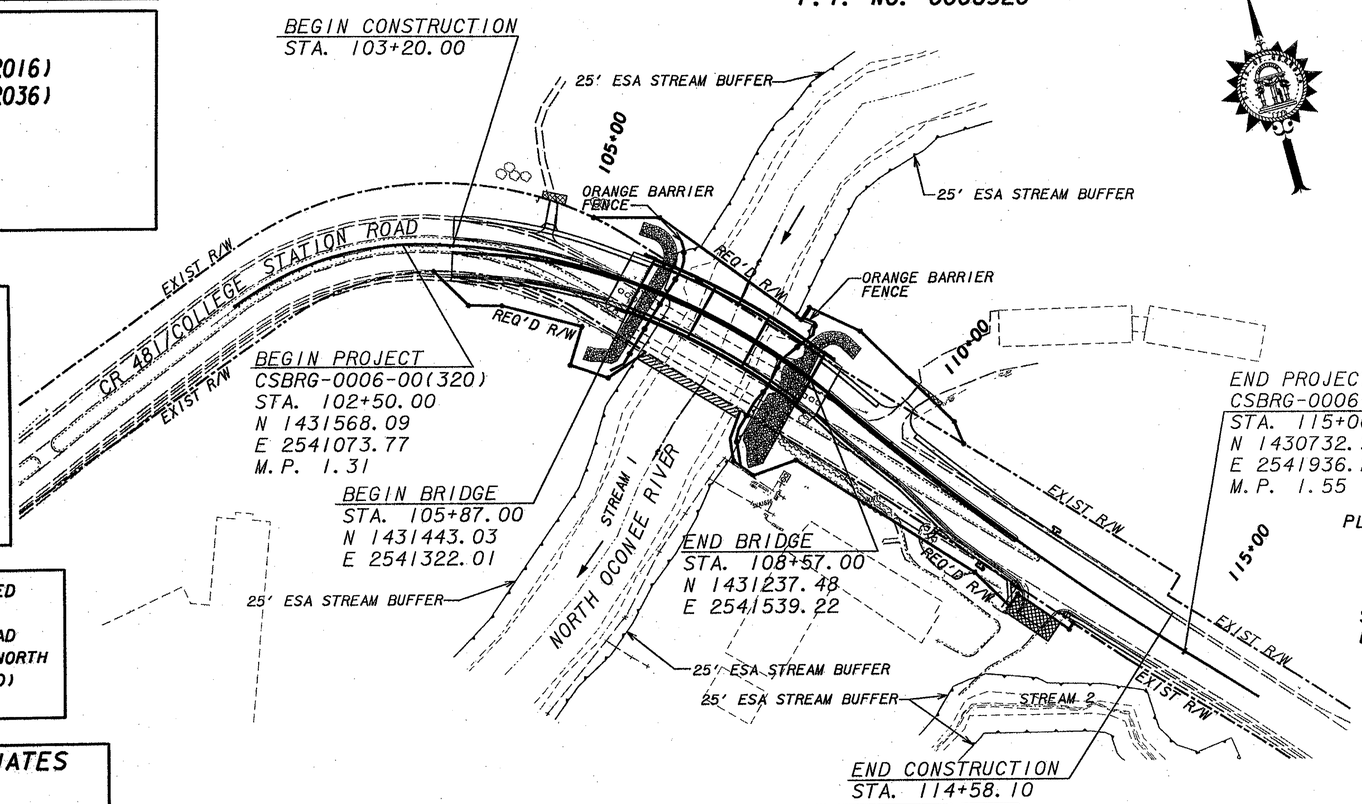

NOTE:
ALL REFERENCES IN THIS DOCUMENT, WHICH INCLUDES ALL PAPERS, WRITINGS, DOCUMENTS, DRAWINGS, OR PHOTOGRAPHS USED, OR TO BE USED IN CONNECTION WITH THIS DOCUMENT, TO " STATE HIGHWAY DEPARTMENT OF GEORGIA ", "STATE HIGHWAY DEPARTMENT ", GEORGIA STATE HIGHWAY DEPARTMENT ", " HIGHWAY DEPARTMENT ", OR " DEPARTMENT " WHEN THE CONTEXT THEREOF MEANS THE STATE HIGHWAY DEPARTMENT OF GEORGIA, AND SHALL BE DEEMED TO MEAN THE DEPARTMENT OF TRANSPORTATION.

PLANS PREPARED BY: _____
SCOTT D. SHELTON, P.E.

STATE PROGRAM DELIVERY ENGINEER: _____

2-5-14	Russell R McMurry
DATE	CHIEF ENGINEER

PLANS COMPLETED	1-31-14
REVISIONS	2-10-14
2-21-14	3-06-15
2-25-14	9-23-16
2-26-14	
4-08-14	
4-11-14	
4-16-14	
4-17-14	
3-05-15	

LENGTH OF PROJECT	COUNTY No. 059 Project No. CSBRG-0006-00(320)
COUNTY: CLARKE	MILES
NET LENGTH OF ROADWAY	0.186
NET LENGTH OF BRIDGES	0.051
NET LENGTH OF PROJECT	0.237
NET LENGTH OF EXCEPTIONS	0.000
GROSS LENGTH OF PROJECT	0.237

SCALE IN FEET
0 100 200 400

THE DATA, TOGETHER WITH ALL OTHER INFORMATION SHOWN ON THESE PLANS OR IN ANYWAY INDICATED THEREBY, WHETHER BY DRAWINGS OR NOTES, OR IN ANY OTHER MANNER, ARE BASED UPON FIELD INVESTIGATIONS AND ARE BELIEVED TO BE INDICATIVE OF ACTUAL CONDITIONS. HOWEVER, THE SAME ARE SHOWN AS INFORMATION ONLY, ARE NOT GUARANTEED, AND DO NOT BIND THE DEPARTMENT OF TRANSPORTATION IN ANY WAY. THE ATTENTION OF BIDDER IS SPECIFICALLY DIRECTED TO SUBSECTIONS 102.04, 102.05, AND 104.03 OF THE SPECIFICATIONS.