STATE	PROJECT NUMBER	SHEET NO.	TOTAL SHEETS
GA	CSBRG-0006-00(471)	27	92

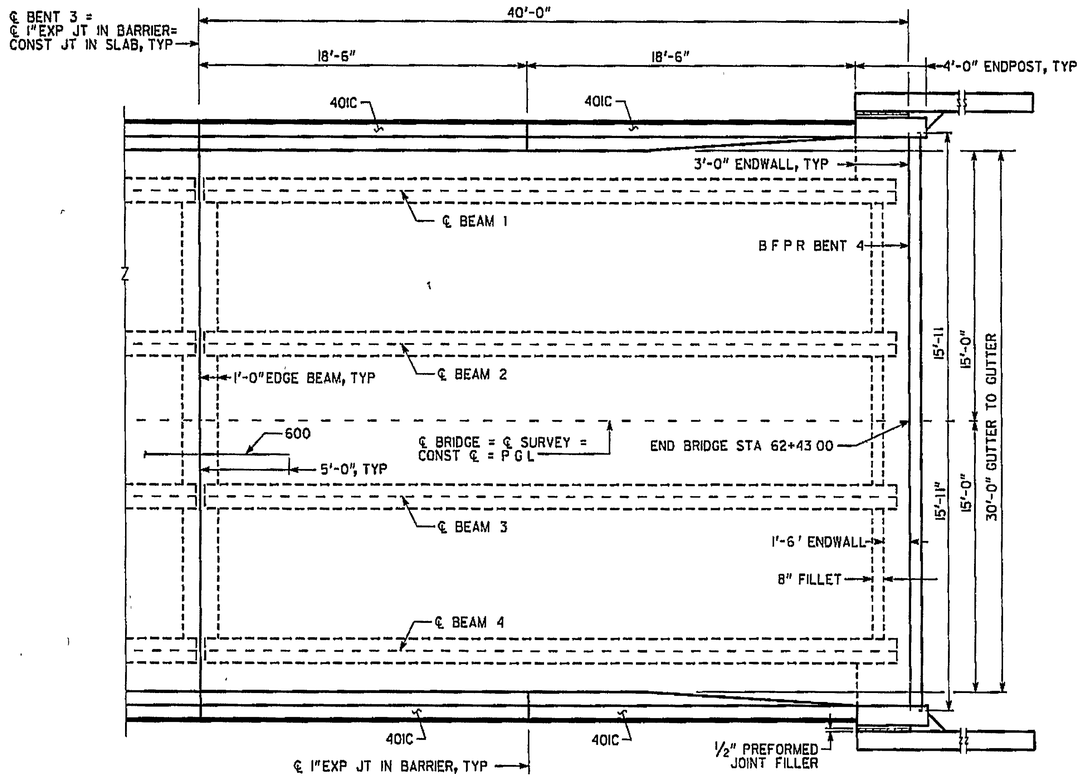

PLAN

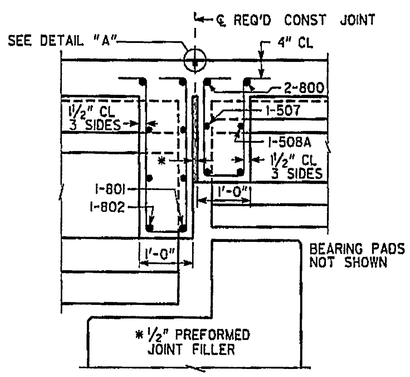

SLAB REINFORCEMENT NOT SHOWN

SECTION THRU EDGE BEAM

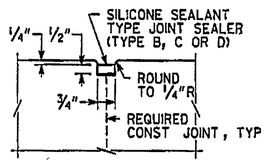

DETAIL "A"

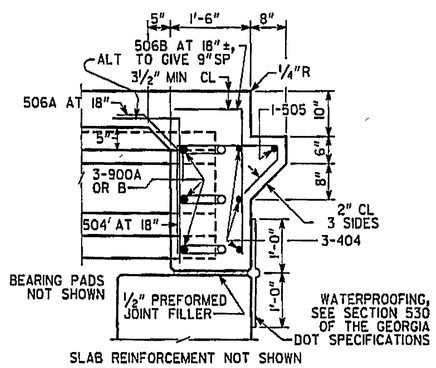

SLAB REINFORCEMENT NOT SHOWN

SECTION AT ENDWALL

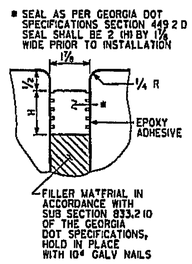

LONGITUDINAL SECTION

EXPANSION JOINT DETAILS △1

BRIDGE NO 1

GEORGIA

DEPARTMENT OF TRANSPORTATION

PRECONSTRUCTION DIVISION-OFFICE OF BRIDGE DESIGN

DECK PLAN DETAILS -- END SPAN 3

C R 69 (BROWNS CROSSING ROAD) OVER FISHING CREEK

BALDWIN COUNTY CSBRG-0006-00(471)

NO SCALE AUGUST 2009

DRAWING NO	REVISIONS	BY	DATE
35-XX	REV'D NOTES	ACB	01/07/11
BRIDGE SHEET 5 OF 18			

DESIGNED DCK	CHECKED ACB	REVIEWED WEI/WMD
DRAWN RCA	DESIGN GROUP ACB	APPROVED PVL

X DGN