STATE	PROJECT NUMBER	SHEET NO.	TOTAL SHEETS
GA.	CSSTP-0006-00(476)	160	221

LOCATION SKETCH

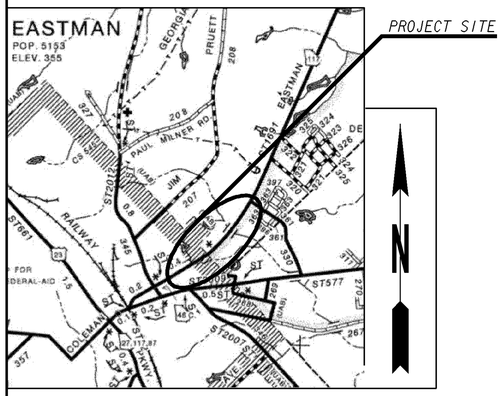

DEPARTMENT OF TRANSPORTATION
STATE OF GEORGIA

EROSION, SEDIMENT, & POLLUTION CONTROL PLAN

SAFETY IMPROVEMENTS ON SR 117 FROM EASTMAN CITY LIMITS TO SR 29/US 441

FEDERAL AID PROJECT
CSSTP-0006-00(476)
DODGE - LAURENS COUNTY

FEDERAL ROUTE # NONE
STATE ROUTE # 117
P.I.NO. 0006476
FEDERAL AID ROUTE # F 169-1

SITE 1 & 2

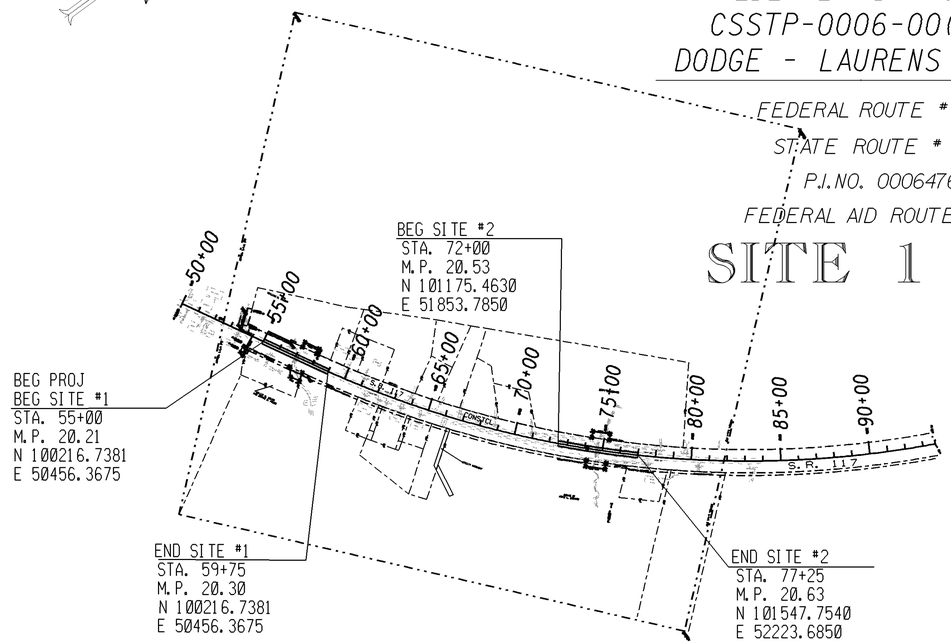

SCALE IN FEET
0 400 1000 1600

DRAWING NO.
50-002