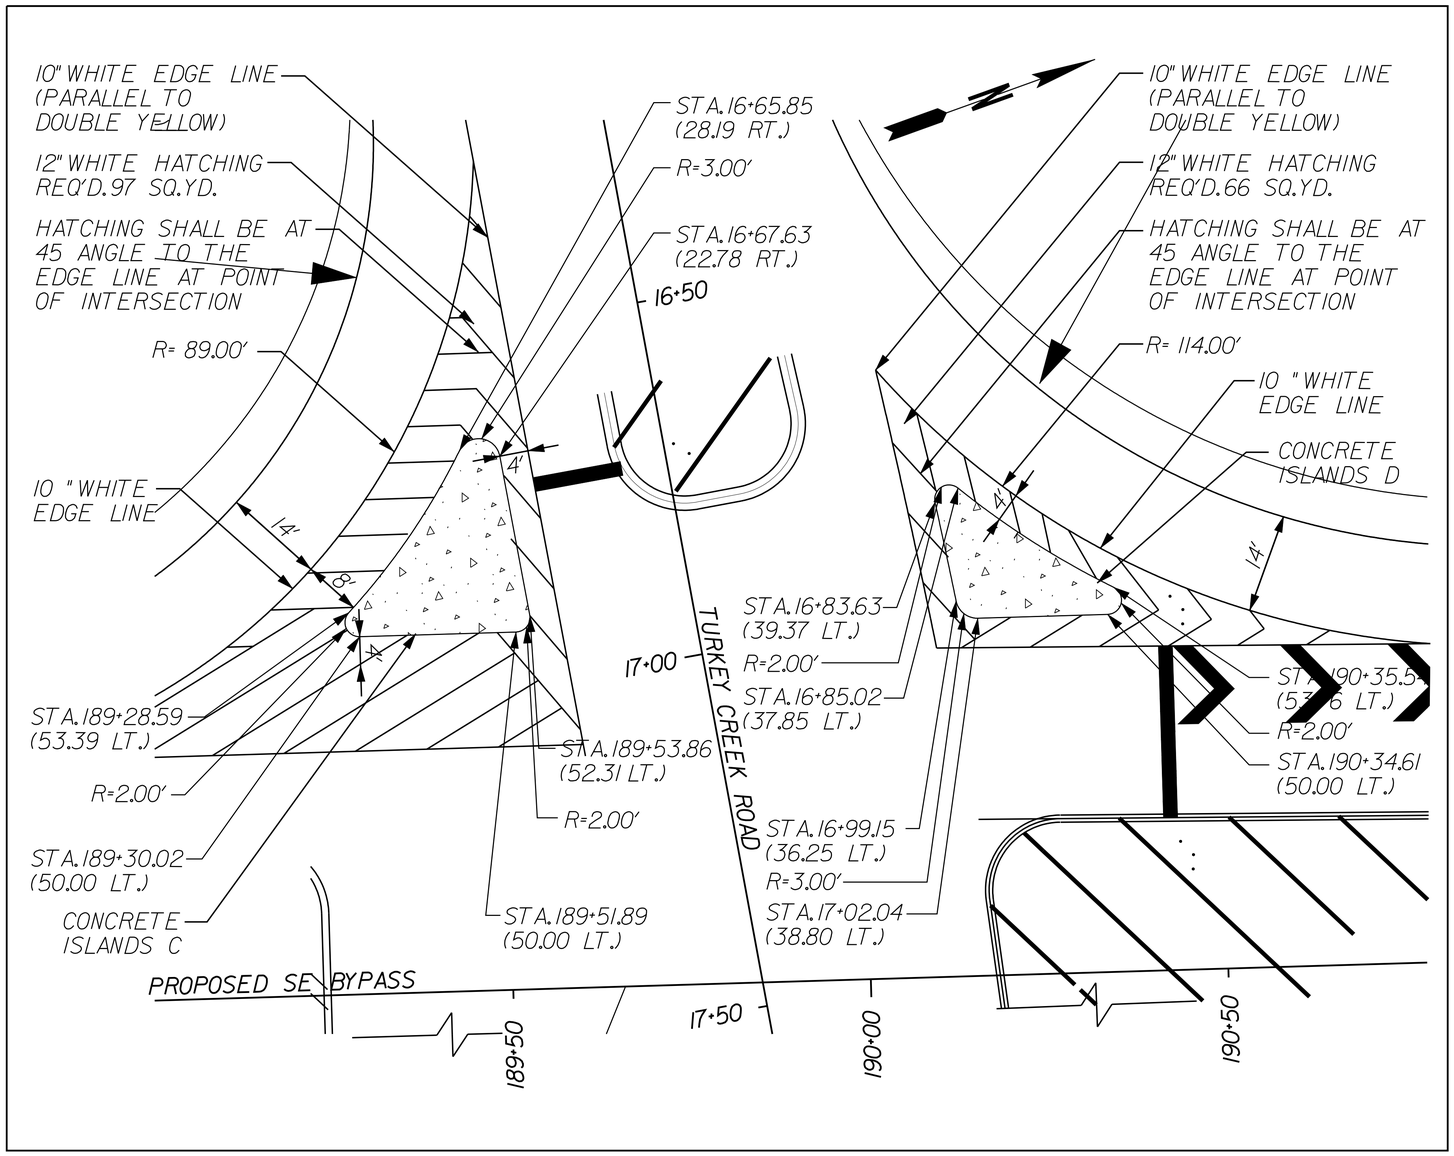

CONCRETE ISLANDS C & D

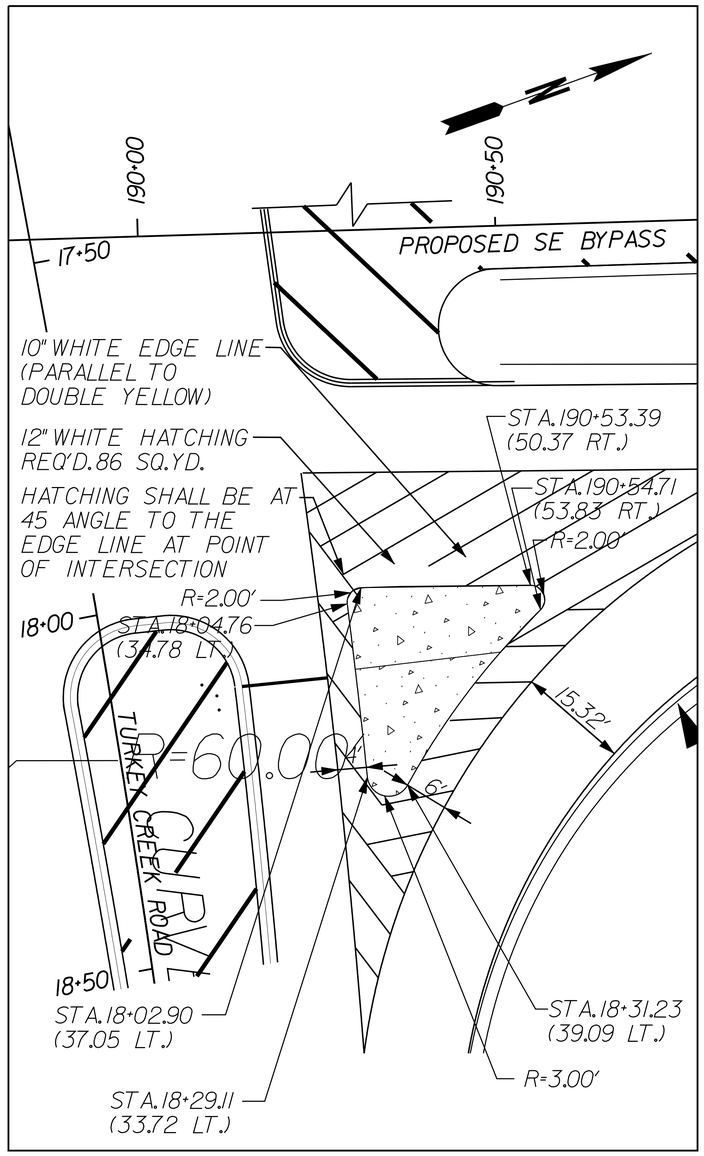

CONCRETE ISLAND E

CHA
270 Peachtree St. NW, Suite 1500 • Atlanta, GA 30303-1283
Main: (678) 954-5000 • www.chacompanies.com

SCALE IN FEET
0 10 20 40

REVISION DATES		

GEORGIA
DEPARTMENT OF TRANSPORTATION

SPECIAL CONSTRUCTION DETAIL

SE / NEWNAN BYPASS FROM S. R. 16 TO TURKEY CREEK ROAD

DRAWING No. 38-002

GPLN