STATE	PROJECT NUMBER	SHEET NO.	TOTAL SHEETS
GA.	CSSTP-0006-00(944)	92	124

DEPARTMENT OF TRANSPORTATION
STATE OF GEORGIA

EROSION, SEDIMENT & POLLUTION CONTROL PLAN

C.S. 881 EXTENSION IN THE CITY OF GREENSBORO

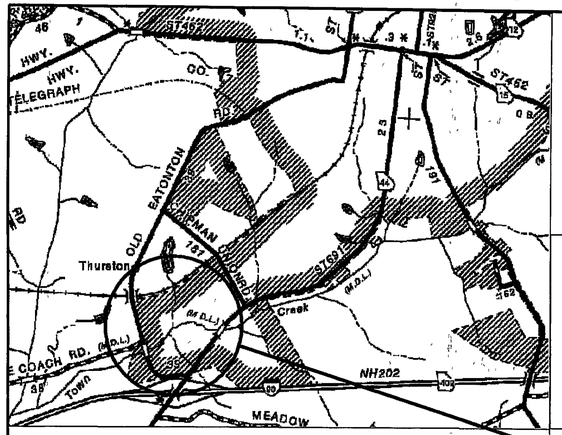

LOCATION SKETCH

PROJECT LOCATION

FEDERAL AID PROJECT
CSSTP-0006-00(944)
GREENE COUNTY

FEDERAL ROUTE	#	NONE
STATE ROUTE	#	44
COUNTY ROAD	#	39
P.I. NO.		
FEDERAL AID ROUTE	#	ST691

MID-POINT COORDINATE

X 339097.1169 STA 57+50.00
Y 1294058.5516 M.P. 0.142
LATITUDE: 33^ 33' 11.33"
LONGITUDE: 83^ 12' 26.72"

BEGIN PROJECT
C.S. 881EXT/
TOWN CREEK BLVD.
STA 50+00.00
MP 0.000
N 1293847.493
E 338377.426
LATITUDE: 33^ 33' 09.17"
LONGITUDE: 83^ 12' 35.20"

END PROJECT
C.S. 881EXT/
TOWN CREEK BLVD
STA 65+00.00
MP 0.284
N 1294136.1166
E 339831.5256
LATITUDE: 33^ 33' 12.17"
LONGITUDE: 83^ 12' 18.05"

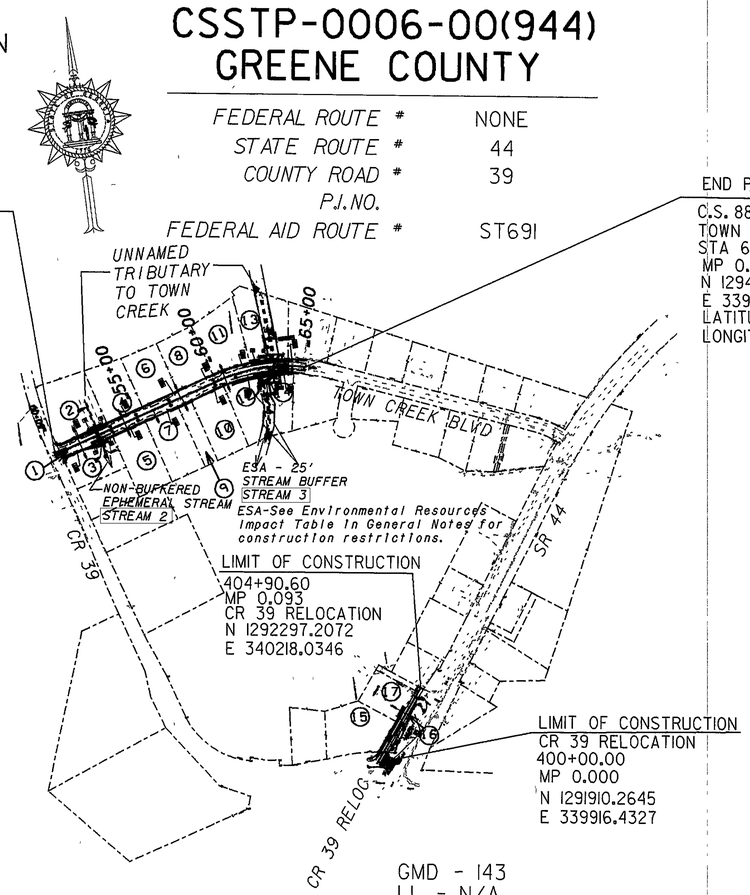

LIMIT OF CONSTRUCTION
404+90.60
MP 0.093
CR 39 RELOCATION
N 1292297.2072
E 340218.0346

LIMIT OF CONSTRUCTION
CR 39 RELOCATION
400+00.00
MP 0.000
N 1291910.2645
E 339916.4327

GMD - 143
LL - N/A
LAND DISTRICT - N/A

PRIMARY PERMITEE:
GEORGIA DOT
ONE GEORGIA CENTER
600 WEST PEACHTREE ST
ATLANTA, GA 30308
PHONE: (404) 631-1990

NOTE: ESA - SEE ENVIRONMENTAL RESOURCES IMPACT TABLE IN GENERAL NOTES FOR CONSTRUCTION RESTRICTIONS

The name and phone nmber of 24-hour local contact responsible for erosion sedimentation and pollution controls.

NAME: _____

PHONE: _____

ADDRESS: _____

SCALE IN FEET
0 400 800 1600

"I certify that this Erosion, Sedimentation and Pollution Control Plan has been prepared in accordance with Part IV, of the General NPDES Permit No. GAR 100002."

"I certify that the permittee's Erosion, Sedimentation and Pollution Control Plan provides for an appropriate and comprehensive system of best management practices required by the Georgia Water Quality Control Act and the document "Manual for Erosion and Sediment Control in Georgia" (Manual) published by the State Soil and Water Conservation Commission as of January 1 of the year in which the land disturbing activity was permitted, provides for the sampling of the receiving water(s) or the sampling of the storm water outfalls and that the designed system of best management practices and sampling methods is expected to meet the requirements contained in the General NPDES Permit No. GAR 100002."

"I certify that the permittee's Erosion, Sedimentation and Pollution Control Plan provides for the monitoring of: (a) all perennial and intermittent streams and other water bodies shown on the USGS topographic map and all other field verified perennial and intermittent streams and other water bodies, or (b) where any such specific identified perennial or intermittent stream and other water body is not proposed to be sampled, I have determined in my professional judgment, utilizing the factors required in the General NPDES Permit No. GAR 100002, that the increase in the turbidity of each specific identified sampled receiving water will be representative of the increase in the turbidity of a specific identified un-sampled receiving water."

"I certify under penalty of law that this document and all attachments were prepared under my direction or supervision in accordance with a system designed to assure that the certified personnel properly gather and evaluate the information submitted. Based on my inquiry of the person or persons who manage the system, or those persons directly responsible for gathering the information, the information submitted is, to the best of my knowledge and belief, true, accurate, and complete. I am aware that there are significant penalties for submitting false information, including the possibility of fine and imprisonment for knowing violations."

"I certify under penalty of law that this plan was prepared after a site visit to the location described herein by myself of my authorized agent, under my supervision."

Signature

Gerald M. Ross, P.E., GSWCC LEVEL II Certification #0000044443

PREPARED BY: Renee Decker
Design Engineer III

LENGTH OF PROJECT (GREENE COUNTY)	COUNTY CODE 133
	MILES
NET LENGTH OF ROADWAY	0.284
NET LENGTH OF BRIDGES	0.000
NET LENGTH OF PROJECT	0.284
NET LENGTH OF EXCEPTIONS	0.000
GROSS LENGTH OF PROJECT	0.284

PLANS COMPLETED 10-12-11

REVISIONS

DATE	PAGE	SIGNATURE	GSWCC LEVEL II CERTIFICATION #	ENTITY WHO REQUESTED
6-4-12	92-96, 103-117			EPD/GDOT

DRAWING No 50-001

CSSTP-0006-00(944), GREENE COUNTY