STATE	PROJECT NUMBER	SHEET NO.	TOTAL SHEETS
GEORGIA	CSBRG-0006-00(956)	1	9

DEPARTMENT OF TRANSPORTATION
STATE OF GEORGIA

RIGHT OF WAY OF PROPOSED

BRIDGE REPLACEMENT ON C.R. 41/GREENTOP RD. OVER CSX TRANSPORTATION

FEDERAL AID PROJECT

CSBRG-0006-00(956)
COWETA COUNTY

FEDERAL ROUTE * N/A
STATE ROUTE * N/A
P. I. NO. 0006956

MIDPOINT COORDINATES	
WEST ZONE	
X	2115842.5216
Y	1245169.3180
STA	16+77.59

NOTE:
ALL REFERENCES IN THIS DOCUMENT, WHICH INCLUDES ALL PAPERS, WRITINGS, DOCUMENTS, DRAWINGS, OR PHOTOGRAPHS USED, OR TO BE USED IN CONNECTION WITH THIS DOCUMENT, TO " STATE HIGHWAY DEPARTMENT OF GEORGIA ", " STATE HIGHWAY DEPARTMENT ", " GEORGIA STATE HIGHWAY DEPARTMENT ", " HIGHWAY DEPARTMENT ", OR " DEPARTMENT " WHEN THE CONTEXT THEREOF MEANS THE STATE HIGHWAY DEPARTMENT OF GEORGIA MEAN, AND SHALL BE DEEMED TO MEAN THE DEPARTMENT OF TRANSPORTATION.

THE DATA, TOGETHER WITH ALL OTHER INFORMATION SHOWN ON THESE PLANS, OR IN ANY WAY INDICATED THEREBY, WHETHER BY DRAWINGS OR NOTES, OR IN ANY OTHER MANNER, ARE BASED UPON FIELD INVESTIGATIONS AND ARE BELIEVED TO BE INDICATIVE OF ACTUAL CONDITIONS. HOWEVER, THE SAME ARE SHOWN AS INFORMATION ONLY, ARE NOT GUARANTEED, AND DO NOT BIND THE DEPARTMENT OF TRANSPORTATION OR COWETA COUNTY IN ANY WAY. THE ATTENTION OF THE BIDDER IS SPECIFICALLY DIRECTED TO ARTICLES 102.04, 102.05, AND 104.03 OF THE SPECIFICATIONS.

LOCATION SKETCH

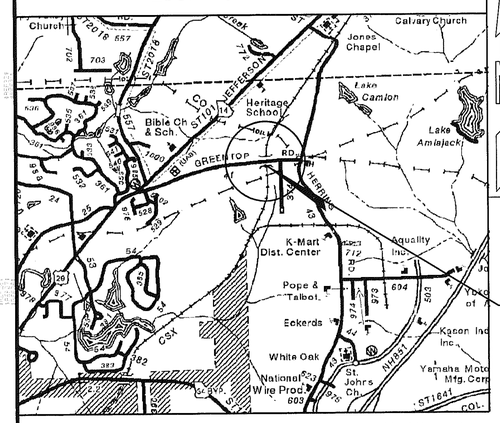

LAND LOTS: 107, 108, 117, 118
LAND DISTRICT: 5
G.M.D.: 646

HORIZ. DATUM:	NAD 83/94
VERT. DATUM:	NAVD 88
PROJ. UNITS:	ENGLISH

CSBRG-0006-00(956)
P.I.NO.0006956 COUNTY CODE NO.077

LENGTH OF PROJECT	MILES
NET LENGTH OF ROADWAY	0.248
NET LENGTH OF BRIDGES	0.033
NET LENGTH OF PROJECT	0.281
NET LENGTH OF EXCEPTIONS	0.000
GROSS LENGTH OF PROJECT	0.281

CONVENTIONAL SIGNS

STATE OR COUNTY LINE
CITY LIMIT LINE
LAND LOT LINE
PROPERTY LINE
SURVEY OR BASE LINE
RIGHT OF WAY LINE: EXISTING; REQUIRED; LIMIT OF ACCESS; REQ'D R/W & LIMIT OF ACCESS; R/W MARKERS
FENCE
RAILROAD
POWER LINE
TELEPHONE LINE
POWER POLES
TELEPHONE OR TELEGRAPH POLES

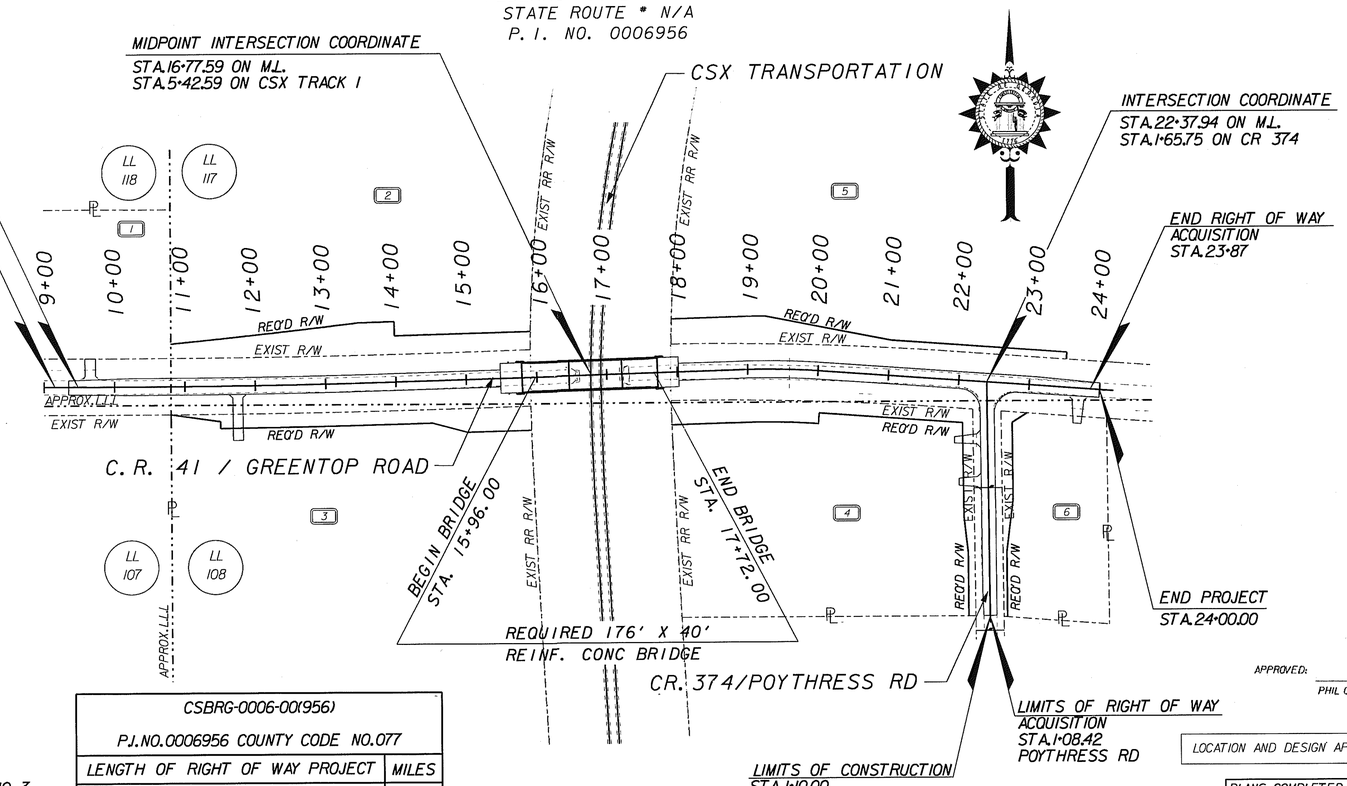

THIS PROJECT IS LOCATED 100% IN COWETA COUNTY
THIS PROJECT IS LOCATED 100% IN CONGRESSIONAL DISTRICT NO. 3

FUNCTIONAL CLASSIFICATION: URBAN LOCAL ROAD
PROJECT DESIGNATION: EXEMPT

CSBRG-0006-00(956)
P.I.NO.0006956 COUNTY CODE NO.077

LENGTH OF RIGHT OF WAY PROJECT	MILES
NET LENGTH OF RIGHT OF WAY	0.248
NET LENGTH OF EXCEPTIONS	0.000
GROSS LENGTH OF RIGHT OF WAY	0.248

PLANS PREPARED BY

Drawing Copyright c 2009

CHA
270 Peachtree St. NW, Suite 1500 • Atlanta, GA 30303-1283
Main: (678) 954-5000 • www.chacompanies.com

UNDER THE SUPERVISION OF
BILL GUNTREE P.E.

APPROVED: Howard A. Copeland February 26, 2008
PHIL COPELAND, STATE RIGHT OF WAY ADMINISTRATOR DATE

LOCATION AND DESIGN APPROVAL — DATE 5-15-07

PLANS COMPLETED	JANUARY-03 - 2008
REVISIONS	MARCH-06-2009 SHTS. 3,5,7,9
	JUNE-09-2009 SHTS. 6,7,9

CSBRG-0006-00(956) COWETA

COVERS

PP-11

PP-11