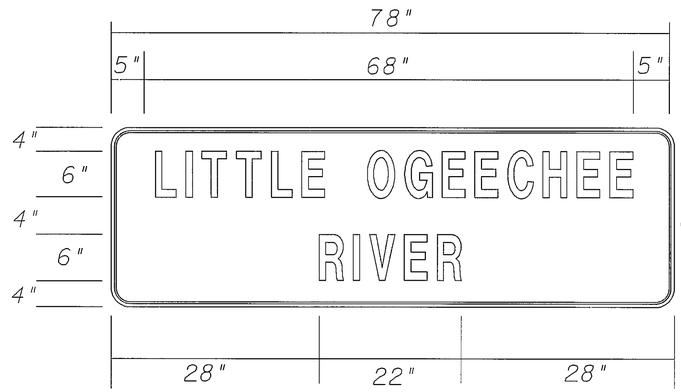

I-2(78)

NOTES:

1. ALL SIGNS SHALL BE IN ACCORDANCE WITH THE M.U.T.C.D. AND GA. D.O.T. STANDARD SPECIFICATIONS.
2. ALL SIGNS SHALL HAVE A 1½" OUTER RADII AND ½" BORDER.
3. ALL LETTERS, BORDERS, AND ARROWS SHALL BE WHITE. THE BACKGROUND FOR SIGNS SHALL BE GREEN.
4. THE REFLECTIVE SHEETING OF ALL SIGNS SHALL BE TYPE 3.
5. ALL LETTERS SHALL BE 6" SERIES D.

GEORGIA
DEPARTMENT OF TRANSPORTATION

NOT TO SCALE

REVISION DATES

STATE OF GEORGIA
DEPARTMENT OF TRANSPORTATION
OFFICE: DISTRICT 2 DESIGN - TENNILLE
SIGNING AND MARKING PLANS

DRAWING No. 26-003