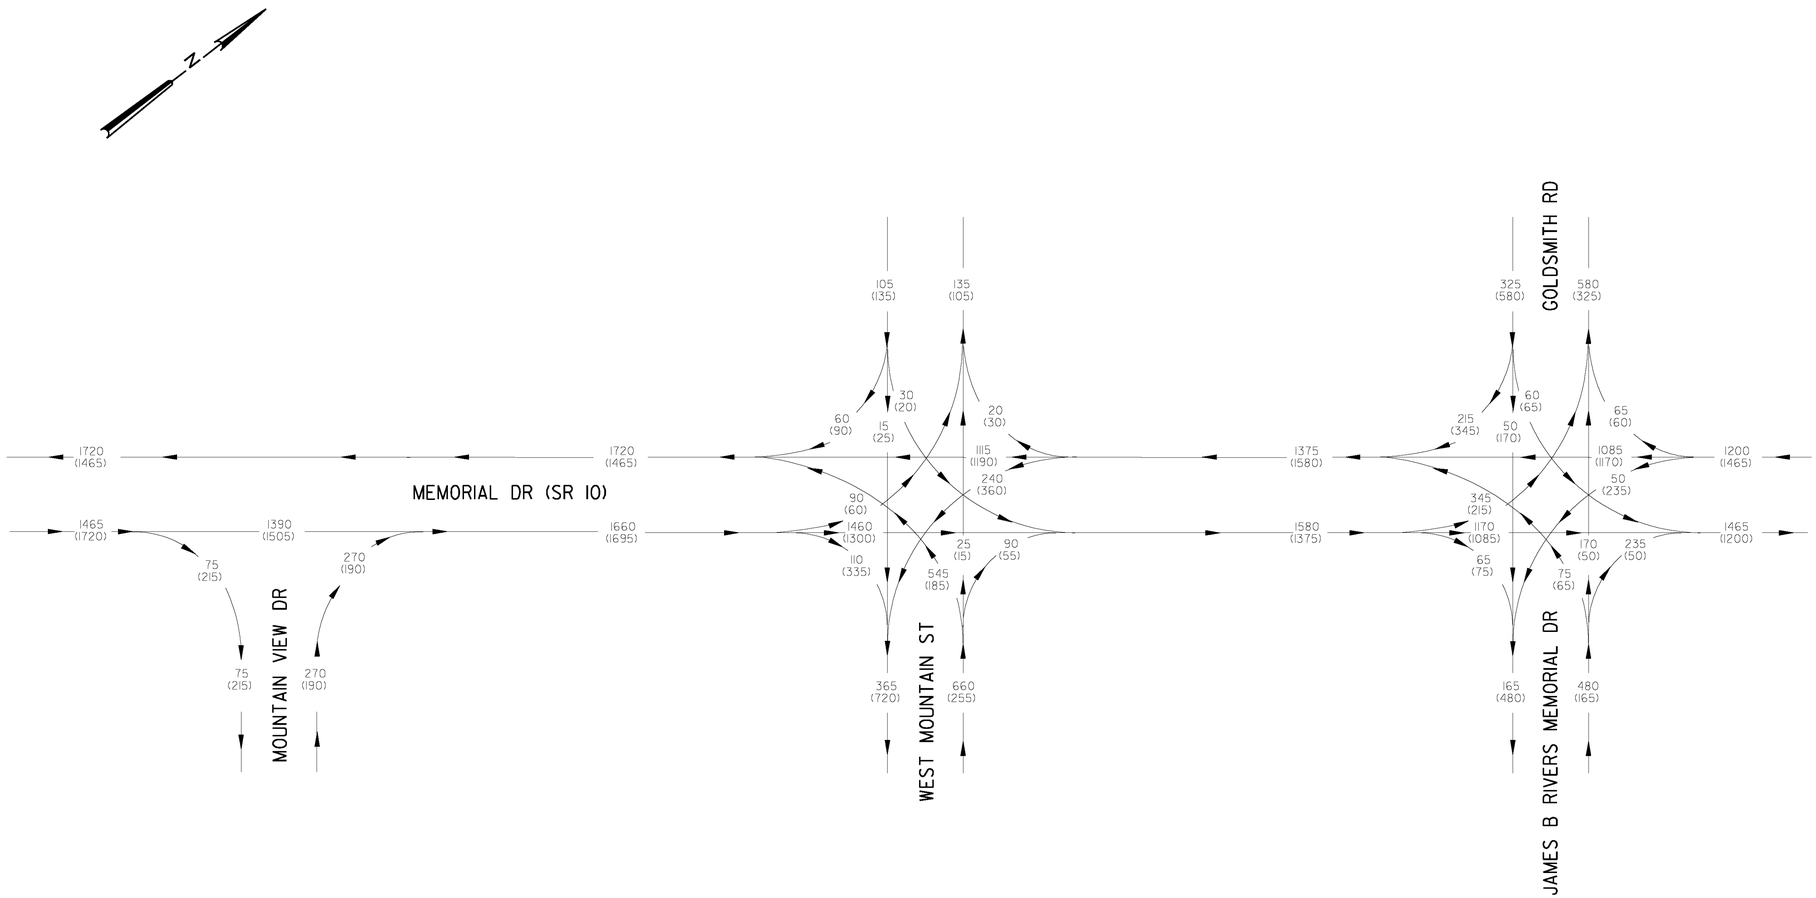

CSHPP-0007-00(131)
P.I.# 0007131
DEKALB COUNTY
SR 10
2012 A.M. DHV = 000
2012 P.M. DHV = (000)
24 HR.T = 3%
S.U. = 2%
COMB. = 1%
T = 1%

JORDAN JONES & GOULDING

REVISION DATES		

STATE OF GEORGIA
DEPARTMENT OF TRANSPORTATION

OFFICE: DISTRICT 7

TRAFFIC DIAGRAM

MEMORIAL DRIVE STREETSCAPE PH 3
FROM WOODCROFT DR TO GOLDSMITH RD

DRAWING No. 10-11

GPLN