DEPARTMENT OF TRANSPORTATION
STATE OF GEORGIA

EROSION, SEDIMENT & POLLUTION CONTROL PLAN AND COMPREHENSIVE MONITORING PROGRAM

SR 53/WEST BELMONT DR. @ SR 3/SOUTH WALL ST.
CSSTP-0007-00(138)
GORDON COUNTY
FEDERAL AID PROJECT

Georgia D.O.T. P.I. No. 0007138
FEDERAL ROUTE No. 41
STATE ROUTE No. 53 & 3

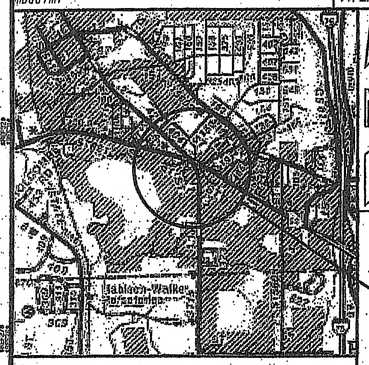

PROJECT LOCATION

LOCATION SKETCH

SHEET INDEX

SHEET NO.	DESCRIPTION
50-01	EROSION CONTROL COVER SHEET
51-01 TO 51-04	EROSION, SEDIMENTATION & POLLUTION CONTROL PLAN GENERAL NOTES
52-01 TO 52-05	EROSION CONTROL LEGEND & UNIFORM CODES
53-01 TO 53-02	EROSION CONTROL DRAINAGE AREA MAP
54-01 TO 54-17	BMP LOCATION DETAILS
55-01	EROSION CONTROL WATERSHED MAP AND SITE MONITORING
56-01 TO 56-06	EROSION CONTROL CONSTRUCTION DETAILS

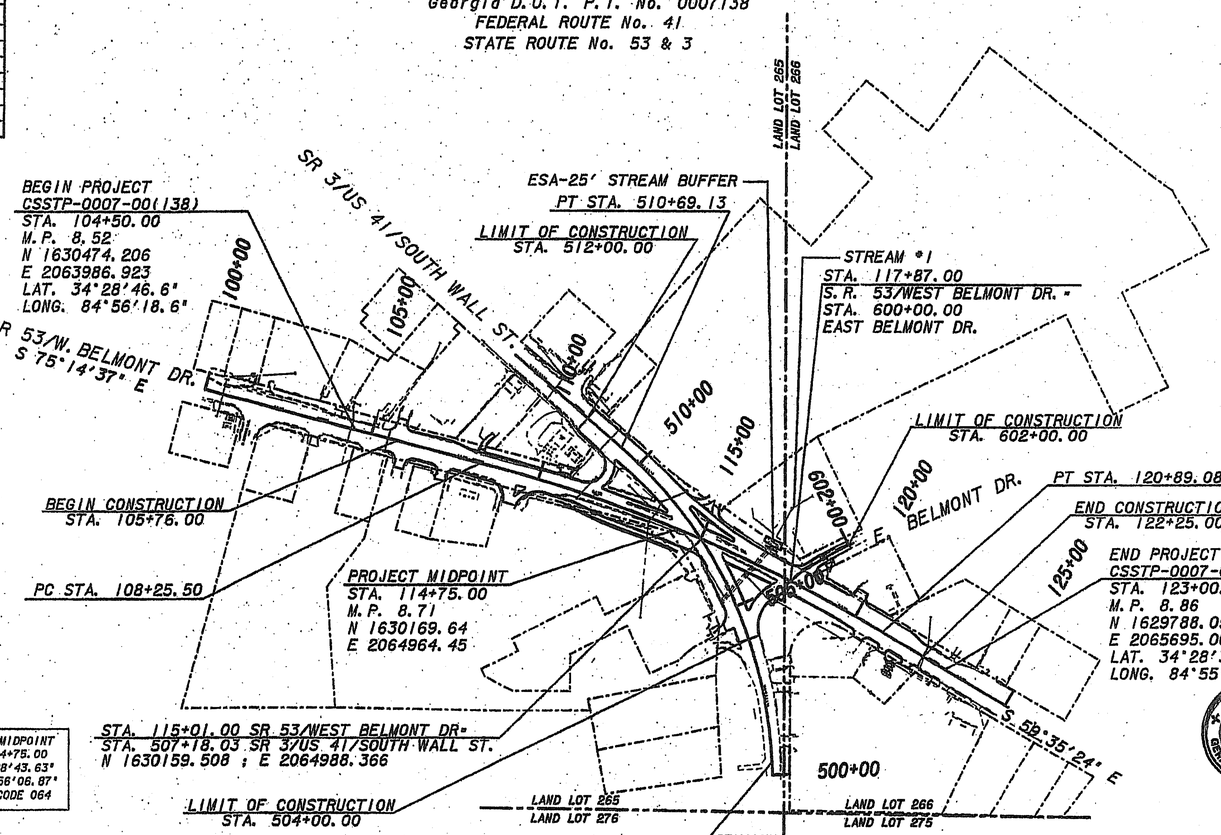

PROJECT MIDPOINT
STA. 114+75.00
LAT 34°28'43.63"
LONG 84°56'06.87"
COUNTY CODE 064

PLANS PREPARED BY:

GRESHAM SMITH AND PARTNERS

GRESHAM, SMITH & PARTNERS
2325 LAKEVIEW PARKWAY
ALPHARETTA, GA 30009
PHONE No. (770) 754-0755

PRIMARY PERMITEE:
GEORGIA DEPARTMENT OF TRANSPORTATION
DISTRICT 6

ADDRESS

PHONE NUMBER

24-HOUR LOCAL CONTACT:

NAME

PHONE NUMBER

CONTRACTOR SHALL COMPLETET INFORMATION IN THIS BOX.

SCALE IN FEET
0 200 400 800

3RD DISTRICT

"I certify that this Erosion, Sedimentation, and Pollution Control Plan has been prepared in accordance with part IV GAR 100002."

"I certify that the permittee's Erosion, Sedimentation, and Pollution Control Plan provides for an appropriate and comprehensive system of best management practices required by the Georgia Water Quality Control Act and the document "Manual for Erosion and Sediment Control in Georgia" (Manual) published by the State Soil and Water Conservation Commission as of January 1 of the year in which the land disturbing activity was permitted, provides for the sampling of the receiving water(s) or the sampling of the storm water outfalls and that the designed system of best management practices and sampling methods is expected to meet the requirements contained in the General NPDES Permit No. GAR 100002."

"I certify that the permittee's Erosion, Sedimentation and Pollution Control Plan provides for the monitoring of: (a) all perennial and intermittent streams and other water bodies shown on the USGS topographic map and all other field verified perennial and intermittent streams and other water bodies, or (b) where any such specific identified perennial or intermittent stream and other water body is not proposed to be sampled, I have determined in my professional judgement, utilizing the factors required in the General NPDES Permit No. GAR 100002, that the increase in the turbidity of each specific identified sampled receiving water will be representative of the increase in the turbidity of a specific identified un-sampled receiving water."

"I certify under penalty of law that this document and all attachments were prepared under my direction or supervision in accordance with a system designed to assure that the certified personnel properly gather and evaluate the information submitted. Based on my inquiry of the person or persons who manage the system, or those persons directly responsible for gathering the information, the information submitted is, to the best of my knowledge and belief, true, accurate and complete. I am aware that there are significant penalties for submitting false information, including the possibility of fine and imprisonment for knowing violations."

" I certify under penalty of law that this plan was prepared after a site visit to the location described herein by myself or my authorized agent under my direct supervision"

Signature

Gerald M. Ross, P.E. GSWCC LEVEL II Certification #0000044443

SUBMITTED BY: 10/15/10
SCOTT D. SHELTON, P.E.
LEVEL II CERTIFIED DESIGN PROFESSIONAL
GSWCC# 0000007842
EXPIRES: 03/24/2012

GEORGIA REGISTERED NO. 21402 PROFESSIONAL ENGINEER GERALD MARTIN ROSS

GEORGIA REGISTERED NO. 0263 PROFESSIONAL ENGINEER SCOTT D. SHELTON

LOCATION & DESIGN APPROVAL DATE: 2/08/07

PLANS COMPLETED DATE: 10/15/10

REVISIONS:

REVISIONS REQUESTED BY:	DATE	SHEET NUMBER	SIGNATURE	GSWCC LEVEL II NO.
GEORGIA DNR	4/20/11	51-02, 51-05, 53-01, 53-02, 54-03, 54-04, 54-09, 54-10, 54-13, 54-14, 54-17, 55-01		0000007842
GEORGIA DNR	5/31/11	51-02, 51-05, 54-06, 54-12		0000007842