LOCATE SIGNS BEFORE INTERSECTION DECISION POINT

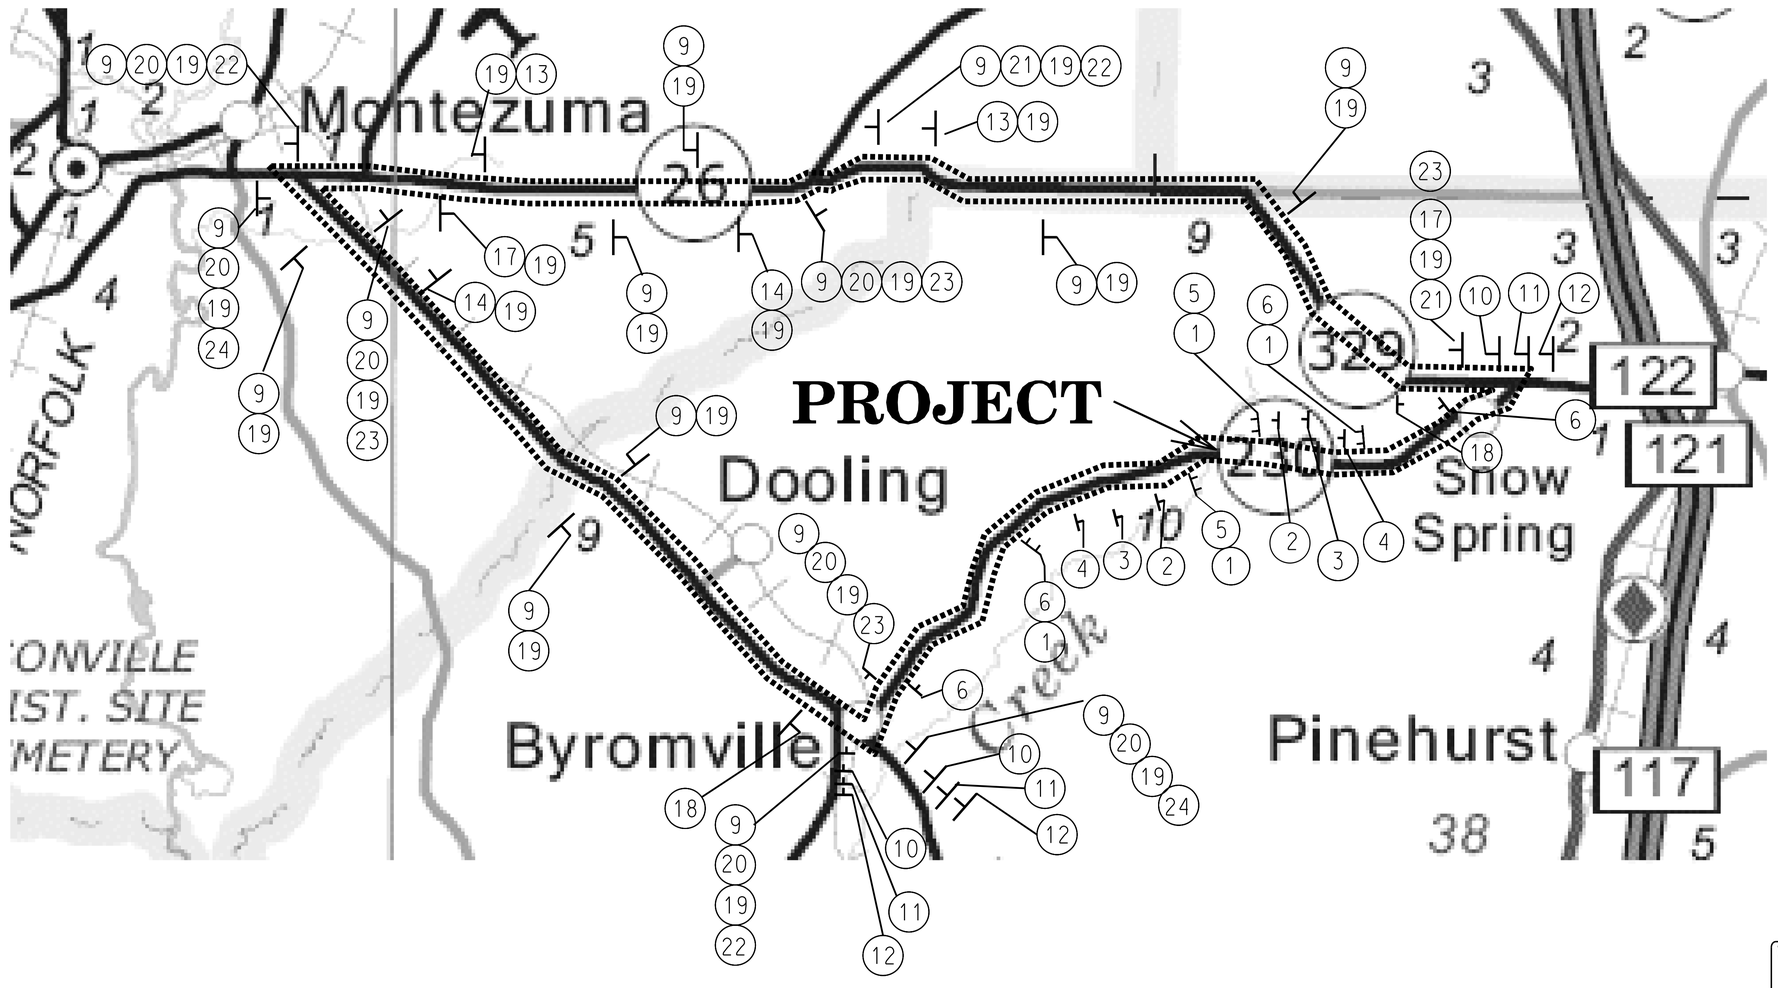

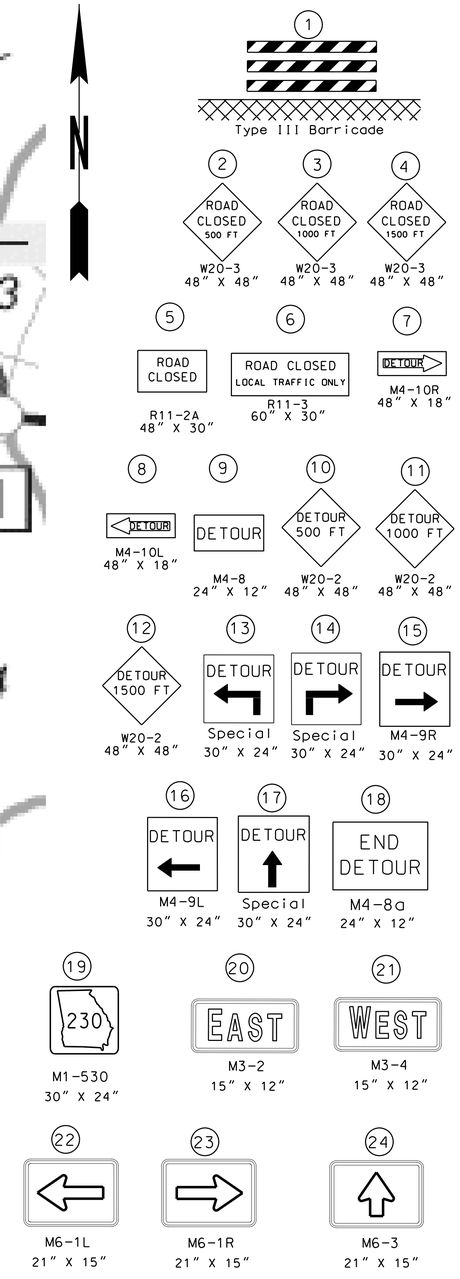

SR 230 CLOSURE TO THROUGH TRAFFIC SHALL NOT EXCEED 280 CALENDAR DAYS

From Bridge to Byromville along SR 230 is 5.53 Miles
From Byromville to Montezuma along SR 90 is 9.09 Miles
From Montezuma to SR 230 along SR 329 and SR 26 is 15.50 Miles
From 329 to Bridge along SR 230 is 3.93 Miles
TOTAL DETOUR LENGTH IS 34.05 MILES

GEORGIA
DEPARTMENT OF TRANSPORTATION

NOT TO SCALE

REVISION DATES

STATE OF GEORGIA
DEPARTMENT OF TRANSPORTATION
OFFICE: PROGRAM DELIVERY

STAGING DETAILS

SR 230 AT TURKEY CREEK

DRAWING No. 20-001

3/1/2007 GPLN