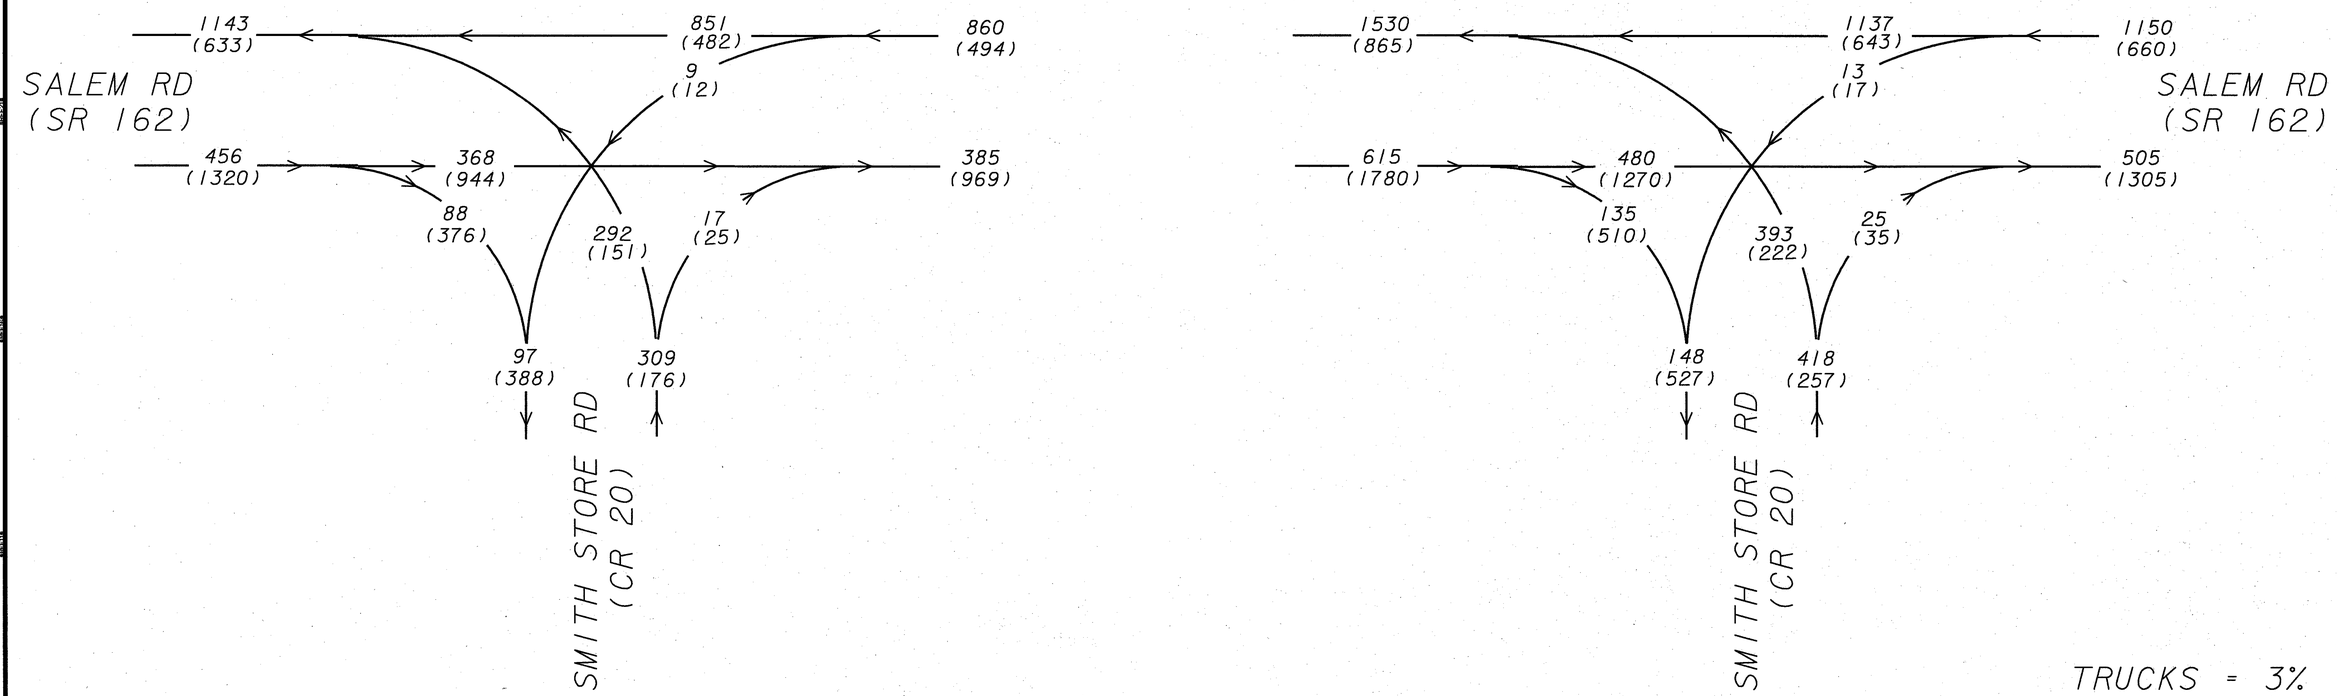

2009 AM DHV
(2009 PM) DHV

TRUCKS = 3%

2029 AM DHV
(2029 PM) DHV

URS
400 NORTHPARK TOWN CENTER
1000 ABERNATHY RD., N.E.
SUITE 900
ATLANTA, GA. 30328
TEL: (678) 808-8800 FAX: (678) 808-8400

NOT TO SCALE

REVISION DATES

STATE OF GEORGIA
DEPARTMENT OF TRANSPORTATION

DISTRICT TWO

TRAFFIC FLOW DIAGRAMS

DESIGN HOURLY VOLUME

SMITH STORE ROAD / SALEM ROAD
INTERSECTION IMPROVEMENTS

DRAWING No. 10-01