STATE	PROJECT NUMBER	SHEET NO.	TOTAL SHEETS
GA.	STP00-0007-00(339)	45	102

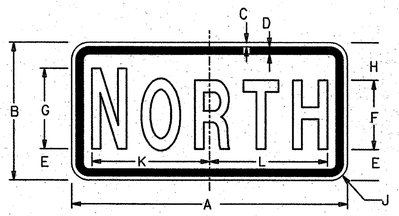

M3-1

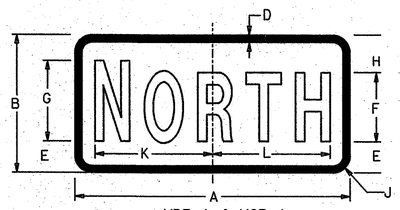

MB3-1 & MG3-1

DIMENSIONS (INCHES)											
SIGN	A	B	C	D	E	F	G	H	J	K	L
BIKE	12	4	-	¼	1	2D	2¼D	1	¾	4¼	4¼
MIN & STD	24	12	⅜	⅝	2¾	6C	7C	3¼	1½	10¼	10¼
SPECIAL	30	15	⅜	⅝	3¼	8C	9C	3¾	1½	12 11/16	12 11/16

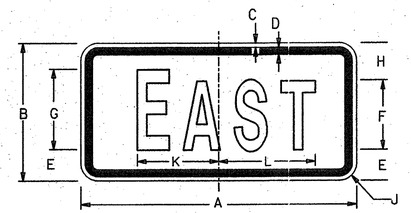

M3-2

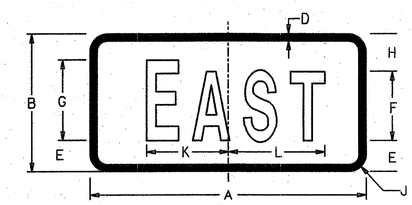

MB3-2 & MG3-2

DIMENSIONS (INCHES)											
SIGN	A	B	C	D	E	F	G	H	J	K	L
BIKE	12	4	-	¼	1	2D	2¼D	1	¾	3⅜	3⅜
MIN & STD	24	12	⅜	⅝	2¾	6C	7C	3¼	1½	7⅞	8¾
SPECIAL	30	15	⅜	⅝	3¼	8C	9C	3¾	1½	10⅜	11⅛

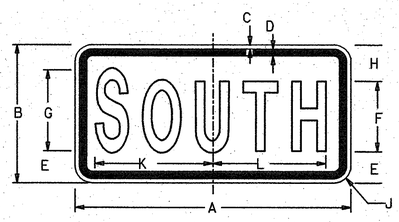

M3-3

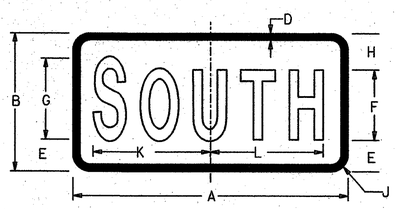

MB3-3 & MG3-3

DIMENSIONS (INCHES)											
SIGN	A	B	C	D	E	F	G	H	J	K	L
BIKE	12	4	-	¼	1	2D	2¼D	1	¾	4¼	4¼
MIN & STD	24	12	⅜	⅝	2¾	6C	7C	3¼	1½	10¼	9 11/16
SPECIAL	30	15	⅜	⅝	3¼	8C	9C	3¾	1½	12 11/16	12½

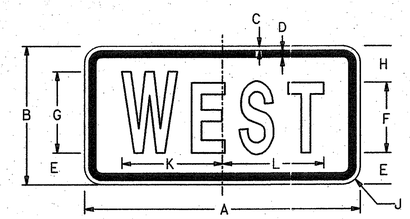

M3-4

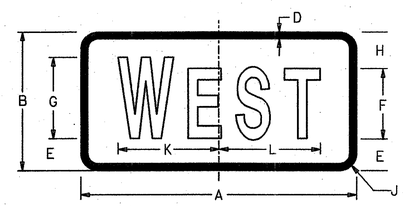

MB3-4 & MG3-4

DIMENSIONS (INCHES)											
SIGN	A	B	C	D	E	F	G	H	J	K	L
BIKE	12	4	-	¼	1	2D	2¼D	1	¾	3½	3½
MIN & STD	24	12	⅜	⅝	2¾	6C	7C	3¼	1½	8¾	8¾
SPECIAL	30	15	⅜	⅝	3¼	8C	9C	3¾	1½	10⅜	11⅛

GENERAL NOTES:

1. M3 (CONVENTIONAL ROADWAYS) SIGNS SHALL HAVE BLACK LEGENDS AND BORDERS ON WHITE REFLECTORIZED BACKGROUNDS.
2. MB3 (INTERSTATE HIGHWAYS) SIGNS SHALL HAVE WHITE REFLECTORIZED LEGENDS AND BORDERS ON BLUE REFLECTORIZED BACKGROUNDS.
3. MG3 (BIKE LANES) SIGNS SHALL HAVE WHITE REFLECTORIZED LEGENDS AND BORDERS ON GREEN REFLECTORIZED BACKGROUNDS.

DATE	REVISIONS

GEORGIA DEPARTMENT OF TRANSPORTATION
OFFICE OF TRAFFIC SAFETY & DESIGN

DETAILS OF
CARDINAL DIRECTION SIGNS

NO SCALE JANUARY 2000

PCBDTB

...\10cardinal direction signs.dg Jul 03, 2003 16:10:12