TRENCH DRAIN DETAIL A
SCALE=1:10

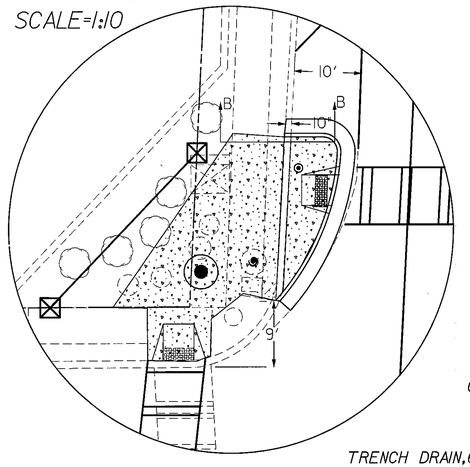

TRENCH DRAIN DETAIL B

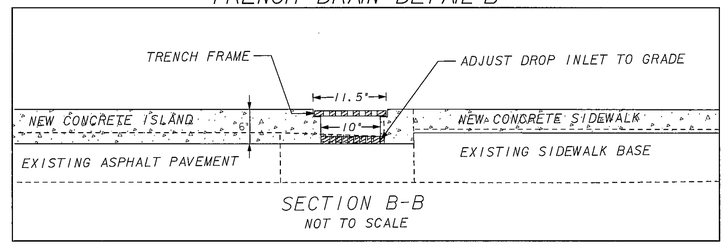

SECTION B-B
NOT TO SCALE

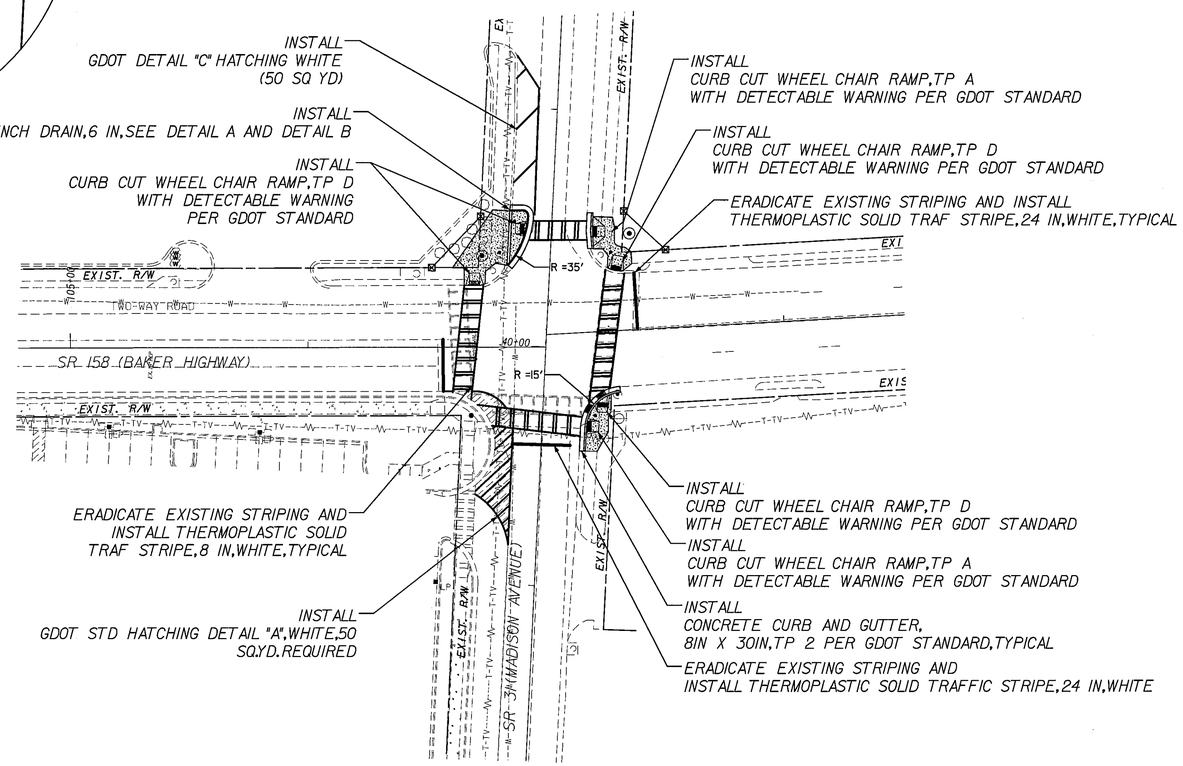

PAY ITEM

441-0106	CONC SIDEWALK, 6 IN	SY	220
441-6222	CONC CURB & GUTTER, 8 IN X 30 IN, TP 2	LF	280
634-1200	RIGHT OF WAY MARKERS	EA	4
653-1704	THERMOPLASTIC SOLID TRAF STRIPE, 24 IN, WHITE	LF	72
653-1804	THERMOPLASTIC SOLID TRAF STRIPE, 8 IN, WHITE	LF	662
653-6004	THERMOPLASTIC SOLID TRAF STRIPING, YELLOW	SY	100

ARCADIS

SCALE IN FEET
0 30 60 120

GEORGIA
DEPARTMENT OF TRANSPORTATION

TRAFFIC INSTALLATION # 4
SR 158 (BAKER HIGHWAY) @
SR 31 (MADISON AVENUE)

DESIGNED BY: RW | CHECKED BY: AK | DATE:
REVIEWED BY: DT | DATE:

REVISION DATES

STATE OF GEORGIA
DEPARTMENT OF TRANSPORTATION
OFFICE: TRAFFIC OPERATIONS
SIGNAL PLANS
CONSTRUCTION AND INSTALLATION

DRAWING No. 27-15