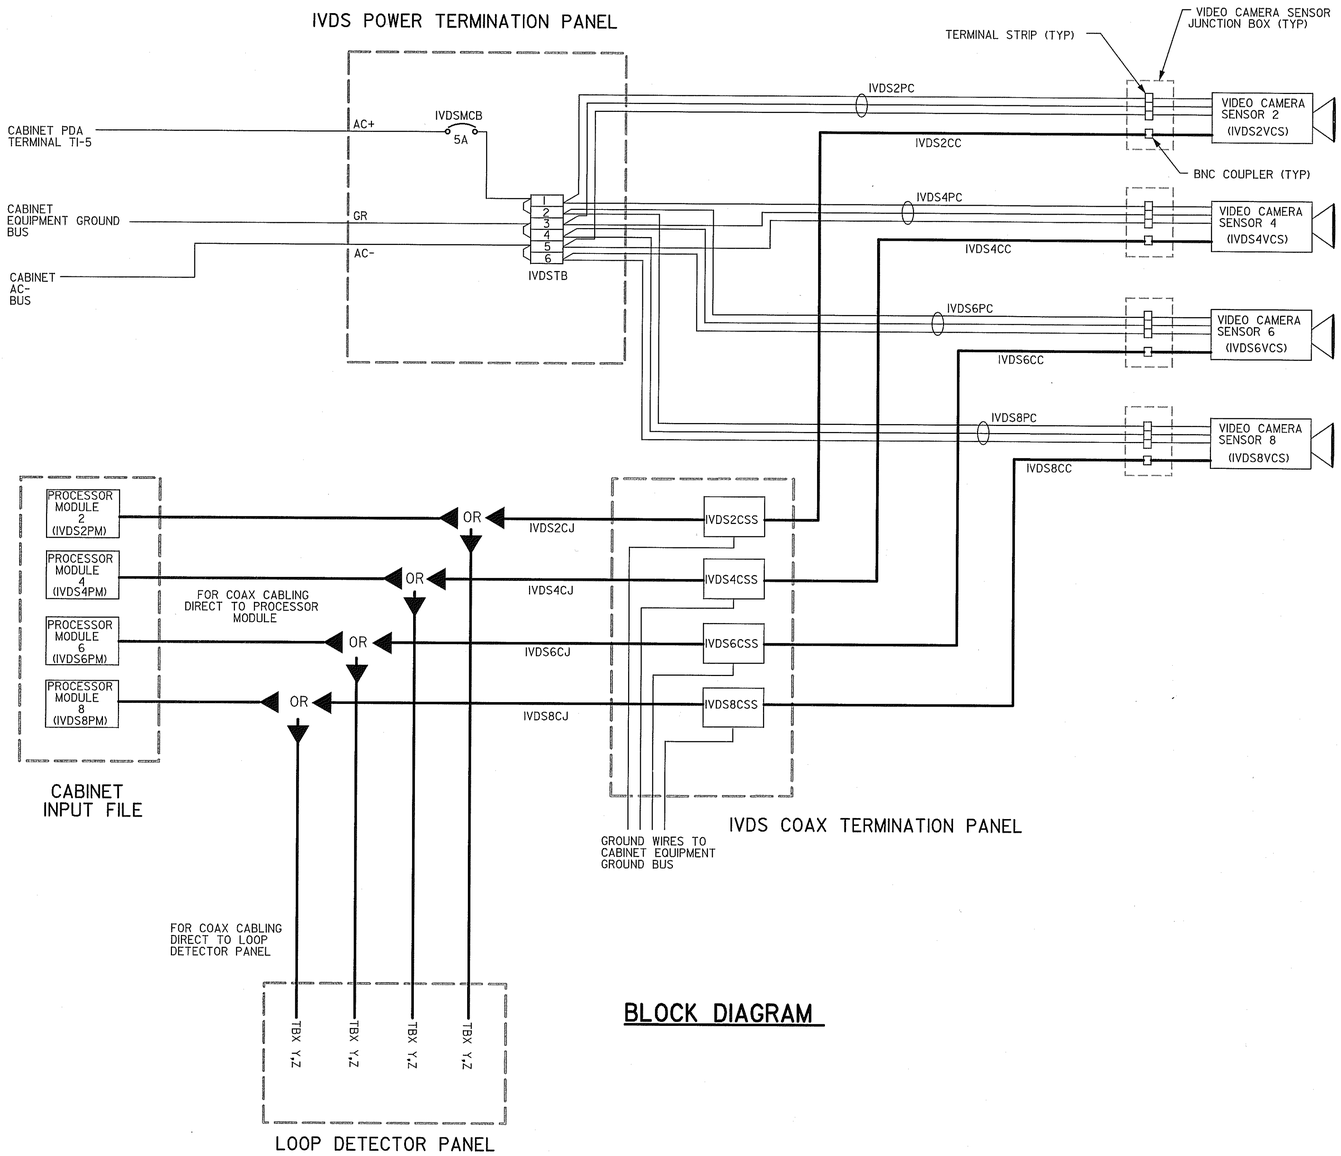

BLOCK DIAGRAM

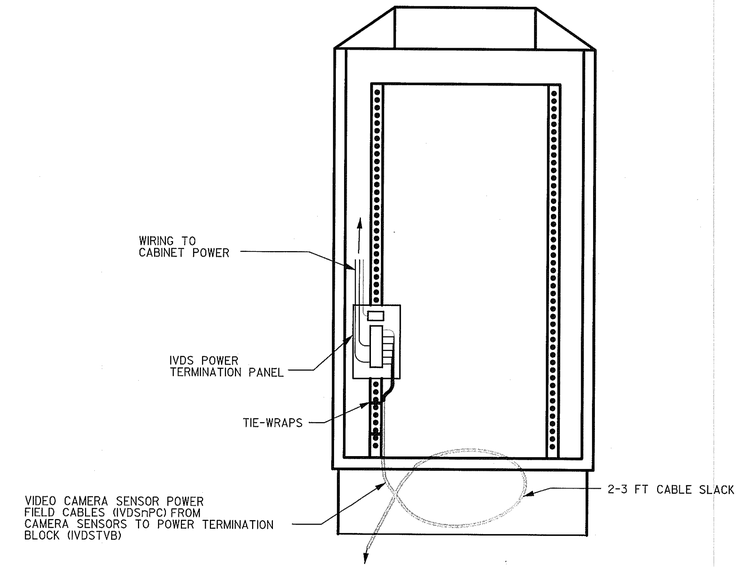

332 OR 336S CABINET-REAR VIEW

NTS

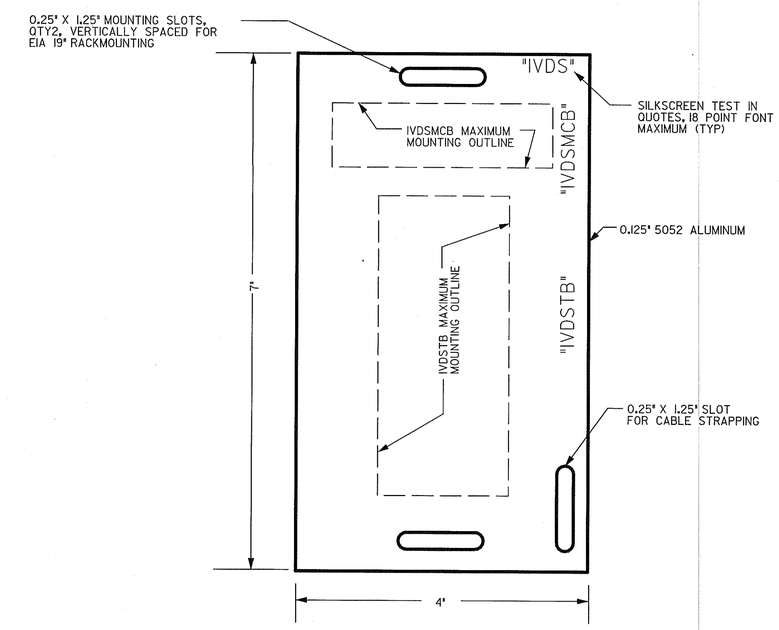

IVDS POWER TERMINATION PANEL

NTS

IVDS DETAILS
BLOCK DIAGRAM/POWER TERM PANEL

IVDS_2 - BLOCKDIAGRAMPOWERTERM 2/18/2010 8:55:59 AM