DETAILS OF OVERHEAD STREET NAME SIGNS

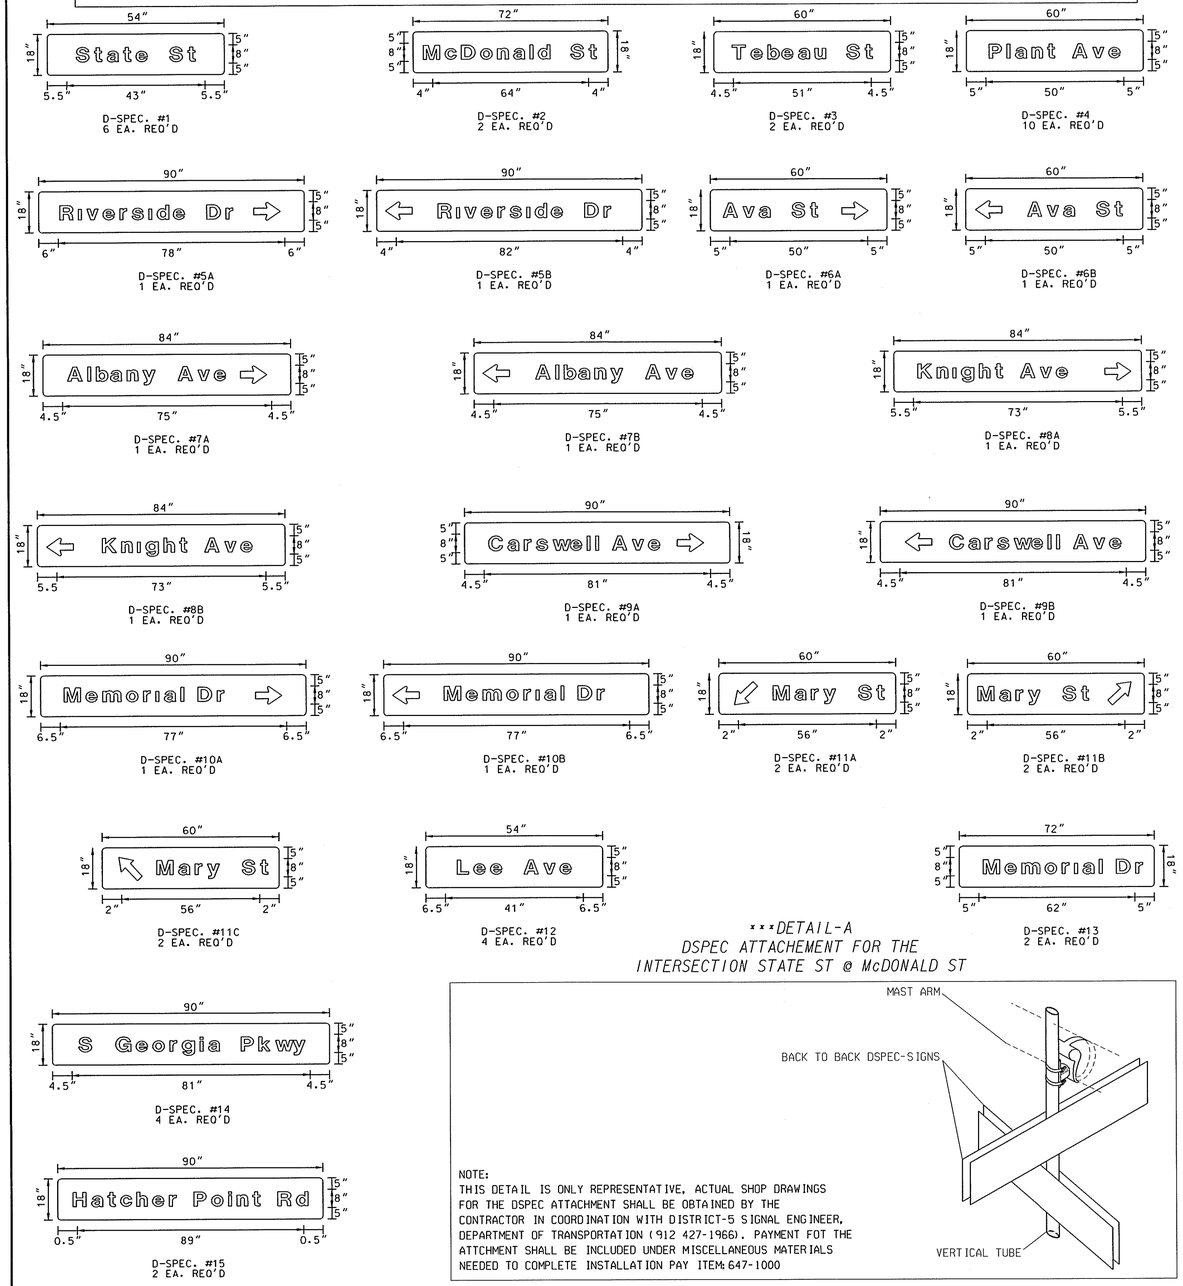

***DETAIL-A
DSPEC ATTACHEMENT FOR THE
INTERSECTION STATE ST @ McDONALD ST

NOTE:
THIS DETAIL IS ONLY REPRESENTATIVE, ACTUAL SHOP DRAWINGS FOR THE DSPEC ATTACHMENT SHALL BE OBTAINED BY THE CONTRACTOR IN COORDINATION WITH DISTRICT-5 SIGNAL ENGINEER, DEPARTMENT OF TRANSPORTATION (912 427-1966). PAYMENT FOT THE ATTCHMENT SHALL BE INCLUDED UNDER MISCELLANEOUS MATERIALS NEEDED TO COMPLETE INSTALLATION PAY ITEM: 647-1000

SUMMARY OF QUANTITIES FOR OVERHEAD STREET NAME SIGNS

VOID

LOCATION	CODE	SIGNS - TYPE 2 MAT'L, REFL SHEETING TYPE 9 SIZE	QUANTITY	SQUARE FEET
INTERSECTION #1				
STATE ST @ MCDONALD ST	DSPEC #1	54" X 18"	2	14
	DSPEC #2	72" X 18"	2	18
INTERSECTION #2				
STATE ST @ TEBEAU ST	DSPEC #1	54" X 18"	2	14
	DSPEC #3	60" X 18"	2	16
INTERSECTION #3				
PLANT AVE @ STATE ST	DSPEC #1	54" X 18"	2	14
	DSPEC #4	60" X 18"	2	16
INTERSECTION #4				
PLANT AVE @	DSPEC #4	60" X 18"	2	16
RIVERSIDE DR/AVA ST	DSPEC #5A	90" X 18"	1	12
	DSPEC #5B	90" X 18"	1	12
	DSPEC #6A	60" X 18"	1	8
	DSPEC #6B	60" X 18"	1	8
INTERSECTION #5				
PLANT AVE @	DSPEC #4	60" X 18"	2	16
ALBANY AVE/KNIGHT AVE	DSPEC #7A	84" X 18"	1	11
	DSPEC #7B	84" X 18"	1	11
	DSPEC #8A	84" X 18"	1	11
	DSPEC #8B	84" X 18"	1	11
INTERSECTION #6				
PLANT AVE @	DSPEC #4	60" X 18"	2	16
CARSWELL AVE/MEMORIAL DR	DSPEC #9A	90" X 18"	1	12
	DSPEC #9B	90" X 18"	1	12
	DSPEC #10A	90" X 18"	1	12
	DSPEC #10B	90" X 18"	1	12
INTERSECTION #7				
PLANT AVE @ ALICE ST	DSPEC #4	60" X 18"	2	16
	DSPEC #11A	60" X 18"	1	8
	DSPEC #11B	60" X 18"	1	8
	DSPEC #11C	60" X 18"	1	8
INTERSECTION #8				
LEE AVE @ MEMORIAL DR	DSPEC #12	54" X 18"	2	14
	DSPEC #13	72" X 18"	2	18
INTERSECTION #9				
LEE AVE @ REYNOLDS ST	DSPEC #12	54" X 18"	2	14
	DSPEC #14	72" X 18"	2	18
INTERSECTION #10				
S GEORGIA PARKWAY @	DSPEC #14	90" X 18"	2	24
HATCHER POINT RD	DSPEC #15	84" X 18"	2	22
TOTAL			43	422

MOUNTING DIMENSIONS			
H	A	B	C
12"	9"	1½"	36"
18"	15"	1½"	24"
24"	18"	1½"	18"
30"	24"	3"	12"

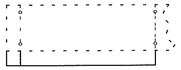

FOR MOUNTING TO MAST ARMS STRUCTURES.
(NOT TO SCALE)
NOTE: USE ASTRO MINI SIGN BRAC AND CLAMP OR EQUIVALENT

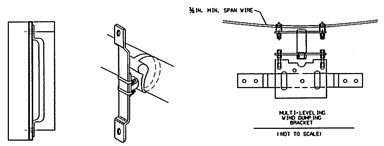

Stantec
3160 Main Street
Suite 100
Duluth, Georgia 30096
Phone: 770-813-0882
Fax: 770-813-0688

GENERAL NOTES:

1 EACH SIGN SHALL CONTAIN A MINIMUM OF TWO (2) HANGERS OR BRACKETS.

2 SIGN LEGEND SHALL BE 8-IN. UPPER CASE & 6-IN. LOWER CASE SERIES "D" LETTERS, ALL ARROWS SHALL BE 6" TALL & 9" LONG

3 EACH SIGN SHALL CONTAIN ½" BORDERS AND 1½" RADII.

4 EACH SIGN SHALL BE MADE OF ONE CONTINUOUS PIECE OF ALUMINUM.

5 SIGNS SHALL HAVE STANDARD REFLECTORIZED INTERSTATE GREEN BACKGROUND WITH WHITE REFLECTORIZED LEGENDS, BORDERS AND ARROWS.

REVISION DATES

STATE OF GEORGIA
DEPARTMENT OF TRANSPORTATION
OFFICE: PROGRAM DELIVERY
SUMMARY QUANTITIES

0007406 8/07/12

DRAWING No. 6-03

GPLN