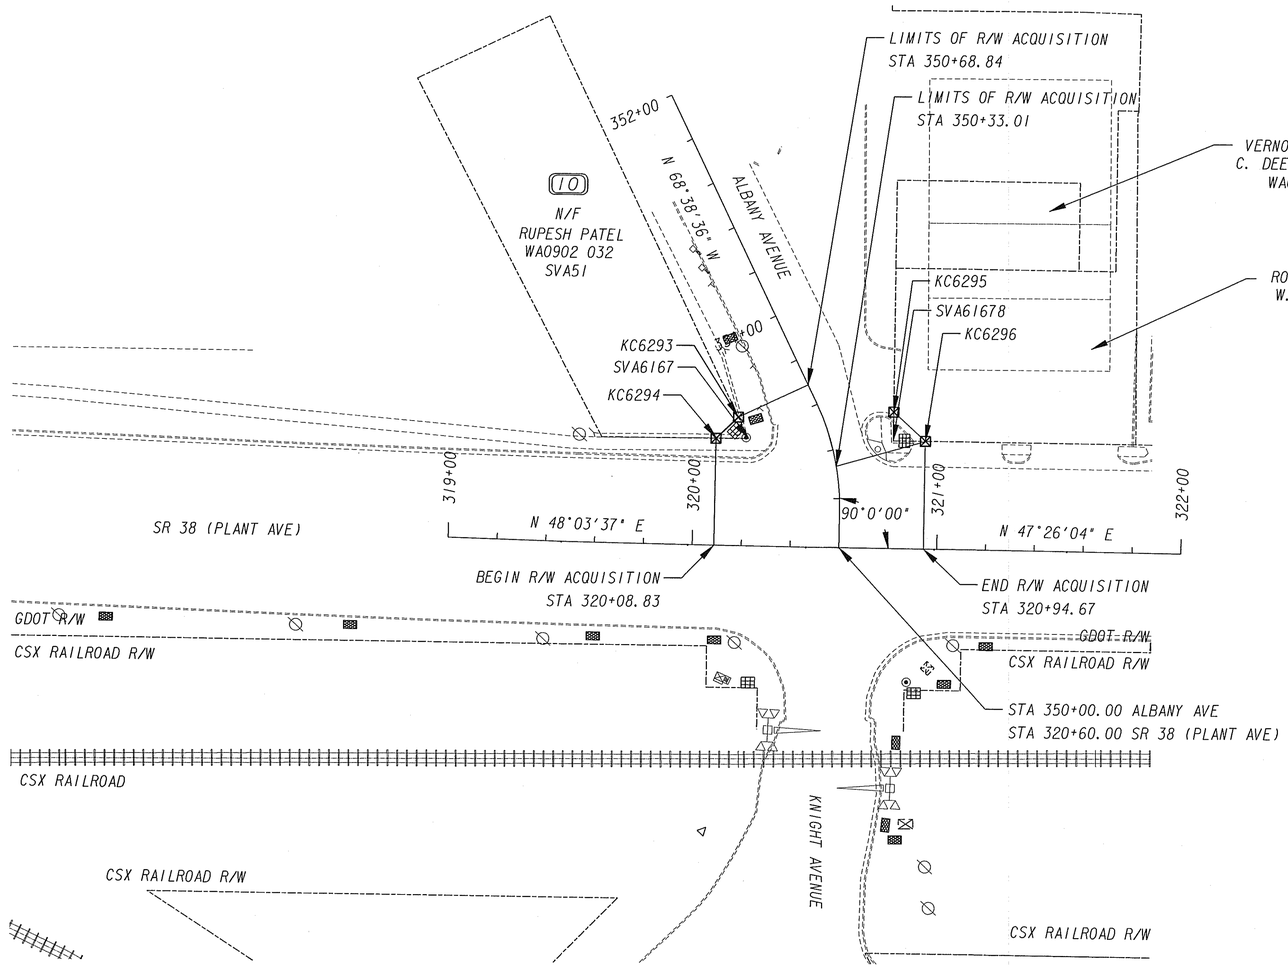

INTERSECTION #5
SR 38 (PLANT AVE) @ ALBANY AVE

PROPERTY AND EXISTING R/W LINE	P
REQUIRED R/W LINE	
CONSTRUCTION LIMITS	C F
EASEMENT FOR CONSTR & MAINTENANCE OF SLOPES	
EASEMENT FOR CONSTR OF SLOPES	
EASEMENT FOR CONSTR OF DRIVES	

BEGIN LIMIT OF ACCESS.....BLA
END LIMIT OF ACCESS.....ELA
LIMIT OF ACCESS
REQ'D R/W & LIMIT OF ACCESS

3160 Main Street
Suite 100
Duluth, GA 30096
770-813-0882
Stantec

SCALE IN FEET
0 30 60 120

REVISION DATES	
11/08/2011	UPDATED PARCEL OWNER

STATE OF GEORGIA
DEPARTMENT OF TRANSPORTATION

RIGHT OF WAY PLAN

PROJECT NO.: CSSTP-0007-00 (406)
COUNTY: WARE
LAND LOT: 166
LAND DISTRICT: 8
GMD: 1231
DATE: 2/11/11

GPLN