SPLICE TABLE: SPLICE 01 (SR 38 (OGLETHORPE HWY) @ FRAZIER DR/MLK JR DR)

DROP CABLE - 6 FIBER SM					TRUNK CABLE - 24 FIBER SM					
BUFFER TUBE		FIBER		FUNCTION	BUFFER TUBE		FIBER		FUSION SPLICE	
NUMBER	COLOR	NUMBER	COLOR		NUMBER	COLOR	NUMBER	COLOR	WEST END	EAST END
1	BLUE	1	BLUE	PORT 1 (RX)	1	BLUE	1	BLUE		X
		2	ORANGE	PORT 2 (TX)			2	ORANGE		X
		3	GREEN	SPARE			3	GREEN		X
		4	BROWN	DARK						
		5	SLATE	DARK						
		6	WHITE	DARK						

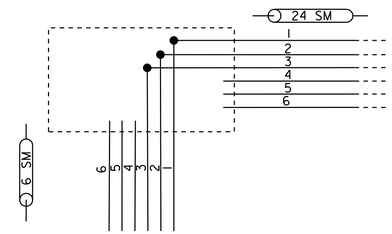

SPLICE TABLE: SPLICE 02 (SR 38 (OGLETHORPE HWY) @ MEMORIAL DRIVE)

DROP CABLE - 6 FIBER SM					TRUNK CABLE - 24 FIBER SM					
BUFFER TUBE		FIBER		FUNCTION	BUFFER TUBE		FIBER		FUSION SPLICE	
NUMBER	COLOR	NUMBER	COLOR		NUMBER	COLOR	NUMBER	COLOR	WEST END	EAST END
1	BLUE	1	BLUE	PORT 1 (RX)	1	BLUE	1	BLUE		X
		2	ORANGE	PORT 2 (TX)			2	ORANGE		X
		3	GREEN	SPARE			3	GREEN		X
		4	BROWN	PORT 3 (RX)			1	BLUE	X	
		5	SLATE	PORT 4 (TX)			2	ORANGE	X	
		6	WHITE	SPARE			3	GREEN	X	

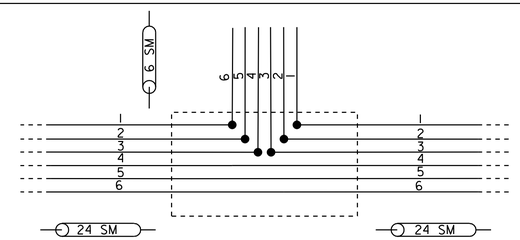

SPLICE TABLE: SPLICE 03 (SR 38 (OGLETHORPE HWY) @ GENERAL STEWART WAY)
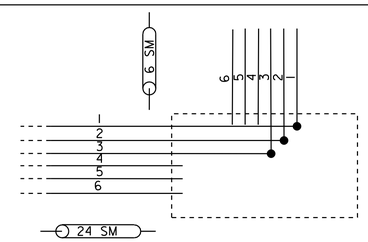
DROP CABLE - 6 FIBER SM					TRUNK CABLE - 24 FIBER SM					
BUFFER TUBE		FIBER		FUNCTION	BUFFER TUBE		FIBER		FUSION SPLICE	
NUMBER	COLOR	NUMBER	COLOR		NUMBER	COLOR	NUMBER	COLOR	WEST END	EAST END
1	BLUE	1	BLUE	PORT 1 (RX)	1	BLUE	1	BLUE		X
		2	ORANGE	PORT 2 (TX)			2	ORANGE		X
		3	GREEN	SPARE			3	GREEN		X
		4	BROWN	DARK						
		5	SLATE	DARK						
		6	WHITE	DARK