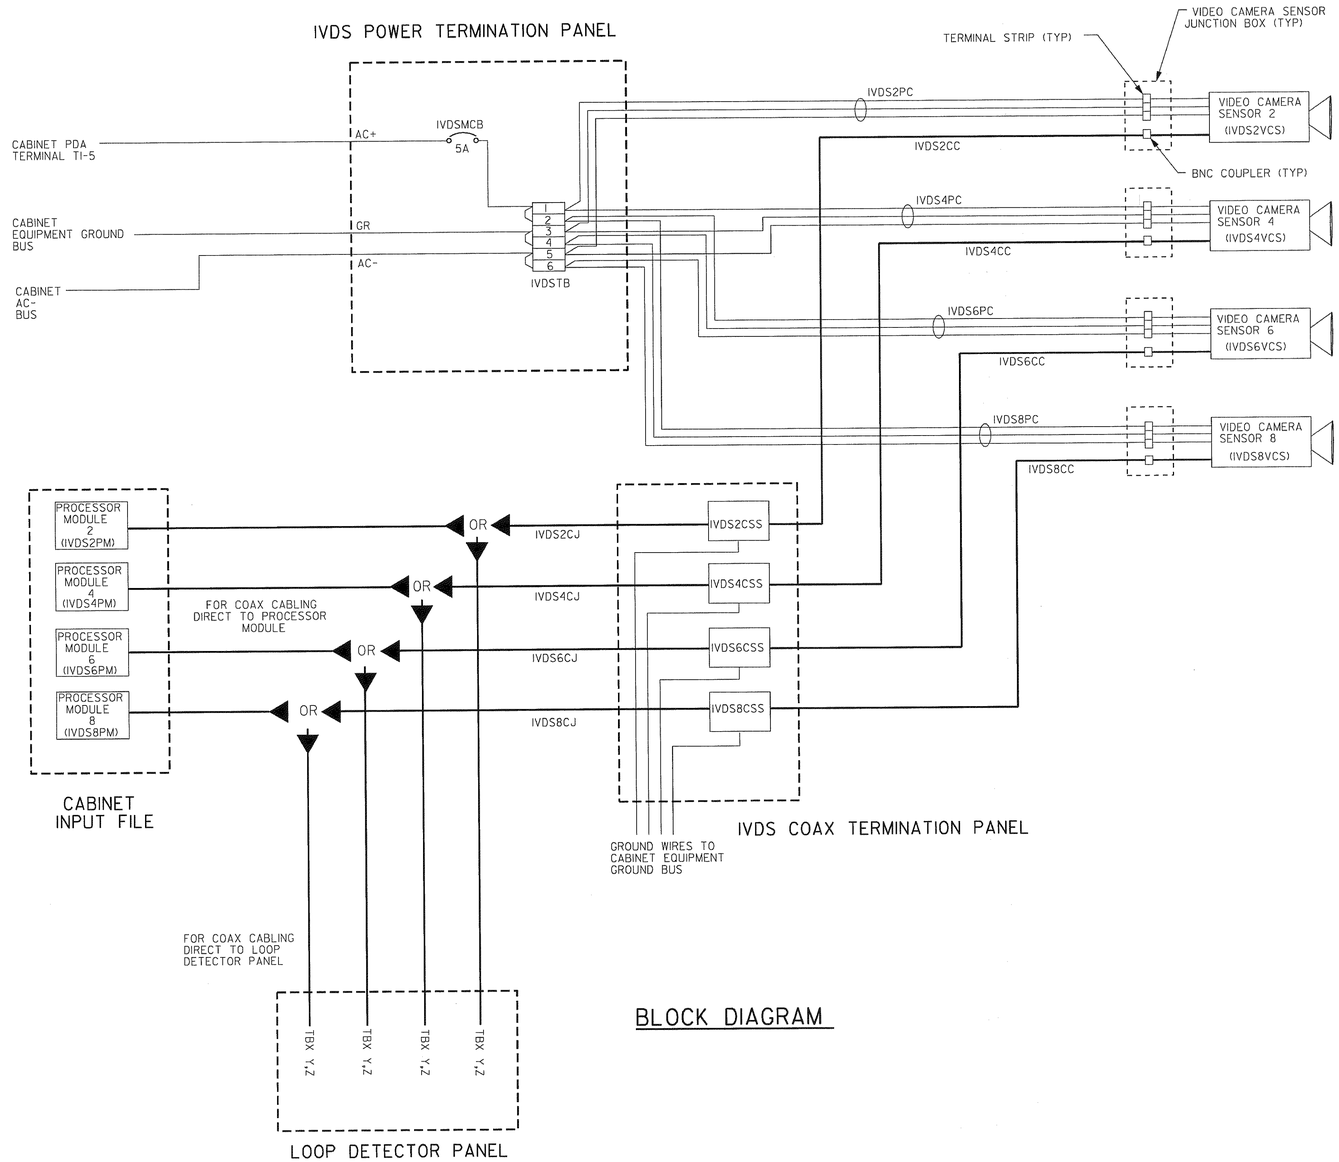

BLOCK DIAGRAM

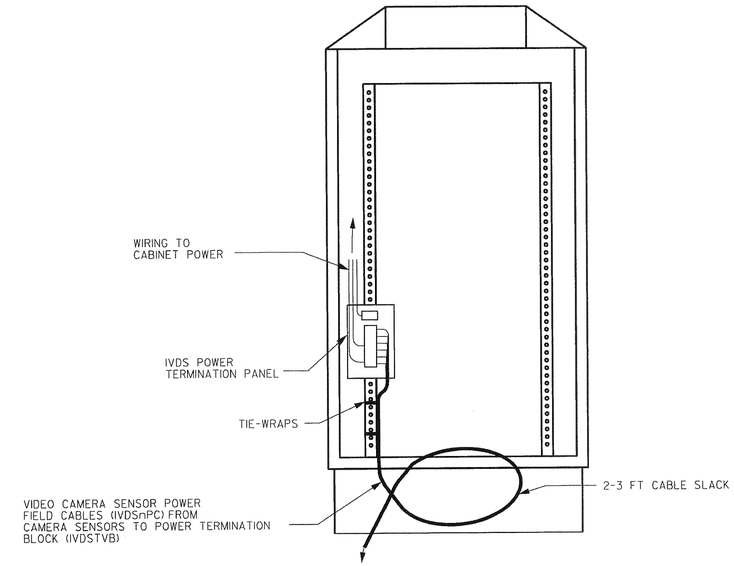

332 OR 336S CABINET-REAR VIEW

NTS

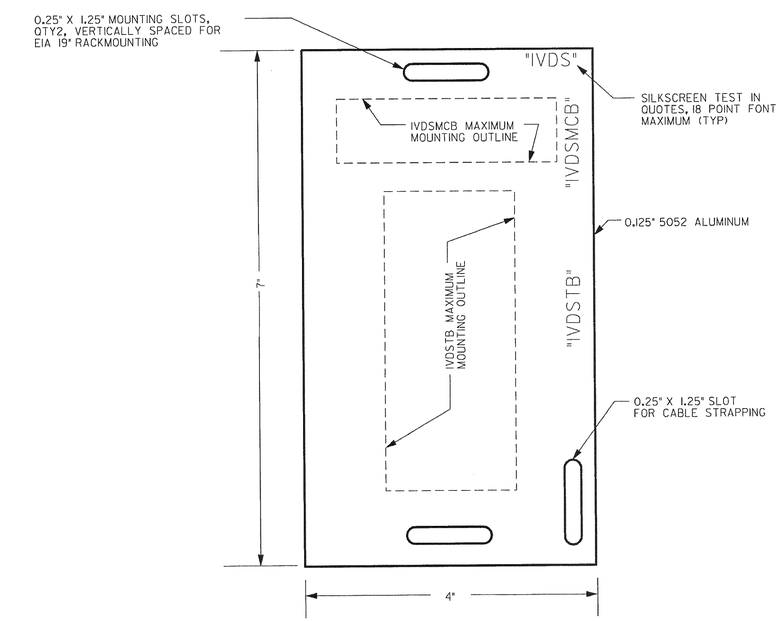

IVDS POWER TERMINATION PANEL

NTS

GEORGIA
DEPARTMENT OF TRANSPORTATION

- NO SCALE -

DATE	REVISIONS

STATE OF GEORGIA
DEPARTMENT OF TRANSPORTATION
OFFICE: TRAFFIC SAFETY & DESIGN

SIGNAL PLANS

IVDS DETAILS
BLOCK DIAGRAM/POWER TERM PANEL
APRIL 2001

DRAWING No. IVDS02