STATE	PROJECT NUMBER	SHEET NO.	TOTAL SHEETS
GA	CSSTP-0007-00(415)	30	145

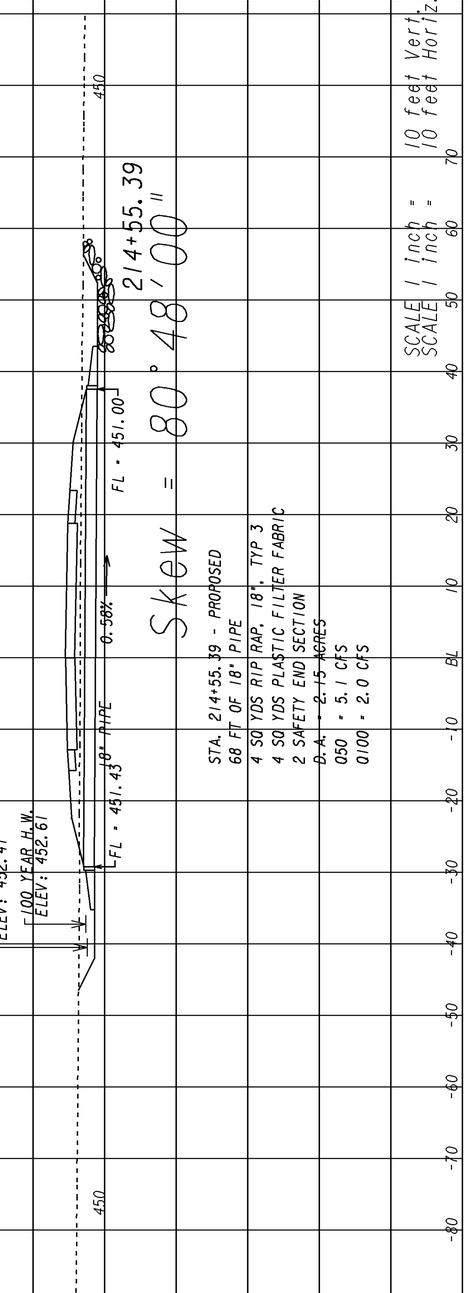

GEORGIA
DEPARTMENT OF TRANSPORTATION

REVISION DATES		

STATE OF GEORGIA
DEPARTMENT OF TRANSPORTATION

OFFICE: D2 DESIGN

DRAINAGE CROSS-SECTIONS

WACO MILL CONNECTOR

DRAWING No. 22-003

3/1/2007 SUKEN