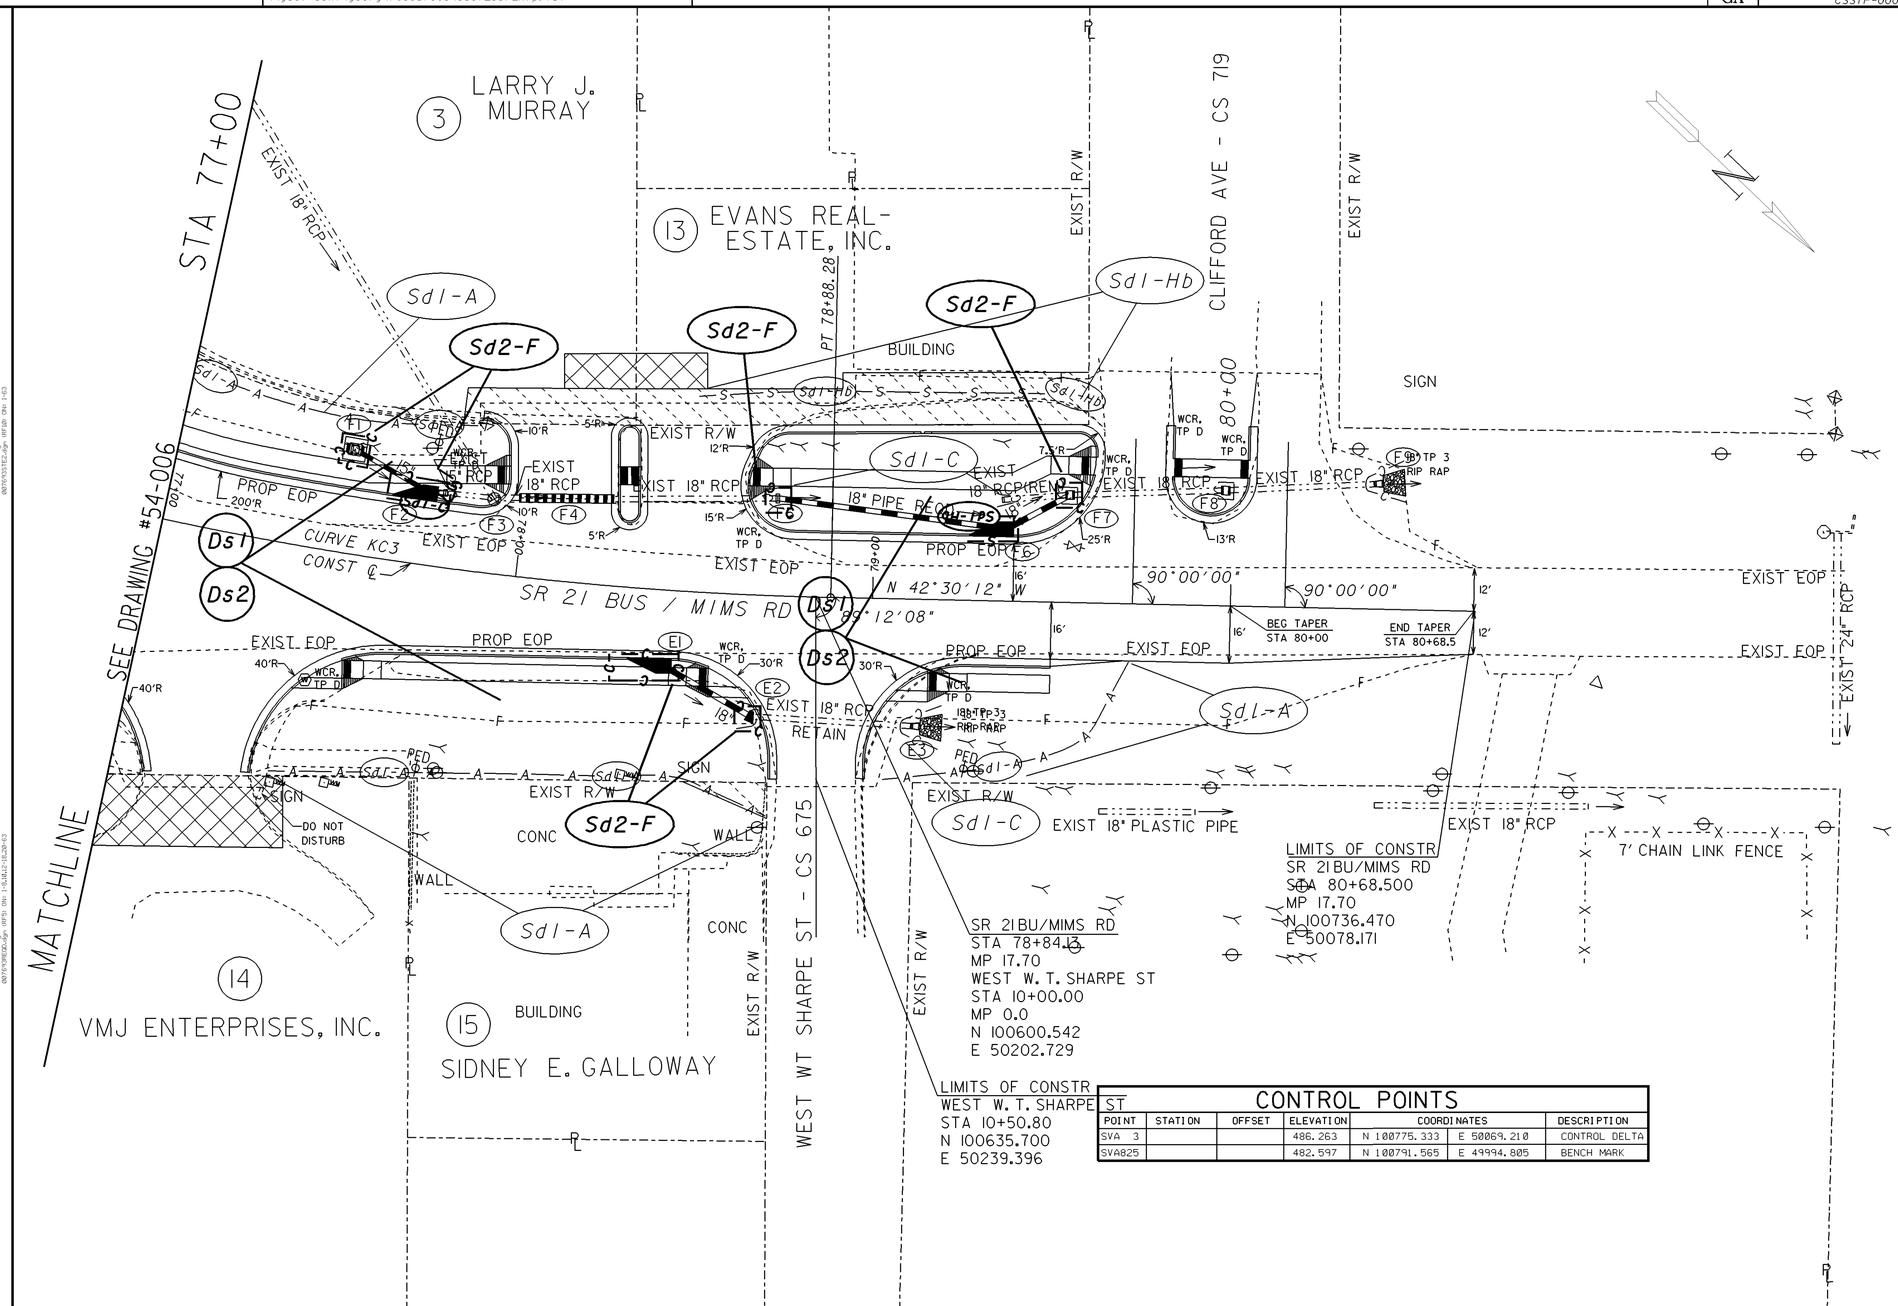

CONTROL POINTS

POINT	STATION	OFFSET	ELEVATION	COORDINATES		DESCRIPTION
SVA 3			486.263	N 100775.333	E 50069.210	CONTROL DELTA
SVA825			482.597	N 100791.565	E 49994.805	BENCH MARK

PROPERTY AND EXISTING R/W LINE
REQUIRED R/W LINE
CONSTRUCTION LIMITS
EASEMENT FOR CONSTR & MAINTENANCE OF SLOPES
EASEMENT FOR CONSTR OF SLOPES
EASEMENT FOR CONSTR OF DRIVES

BEGIN LIMIT OF ACCESS.....BLA
END LIMIT OF ACCESS.....ELA
LIMIT OF ACCESS
REQUIRED R/W AND LIMIT OF ACCESS

GEORGIA
DEPARTMENT OF TRANSPORTATION

SCALE IN FEET
0 20 40 80

REVISION DATES
03-13-12

STATE OF GEORGIA
DEPARTMENT OF TRANSPORTATION
OFFICE: DISTRICT 2 TENNILLE

BMP LOCATION DETAILS
PHASE 2
SR 21BU/MIMS RD

DRAWING No. 54 -008

CSSTP-0007-00 (693) SCREVEN COUNTY

STA 77+00 - 79+70