COUNTY	PROJECT NUMBER	SHEET NO.	TOTAL SHEETS
COWETA	CSMSL-0007-00(956)	1	106

DEPARTMENT OF TRANSPORTATION
STATE OF GEORGIA

PLAN AND PROFILE OF PROPOSED

NEWNAN PARK AND RIDE LOT SR 34 AND HOLLZ PKWY

FEDERAL AID PROJECT

PROJECT CSMSL-0007-00(956)

COWETA COUNTY

FEDERAL ROUTE NO.: N/A
STATE ROUTE NO.: S.R. 34
COUNTY ROUTE NO.: C.R. 1936 / HOLLZ PRKWY

P.I. NO. 0007956

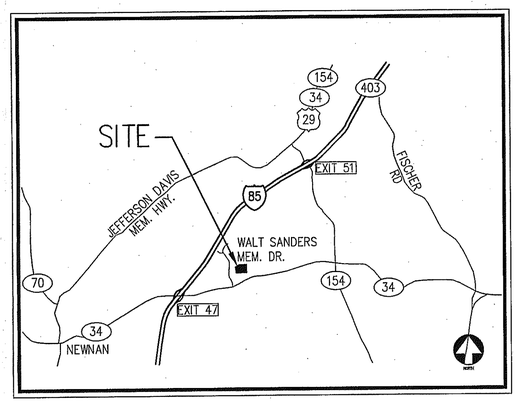

LOCATION SKETCH
N.T.S.

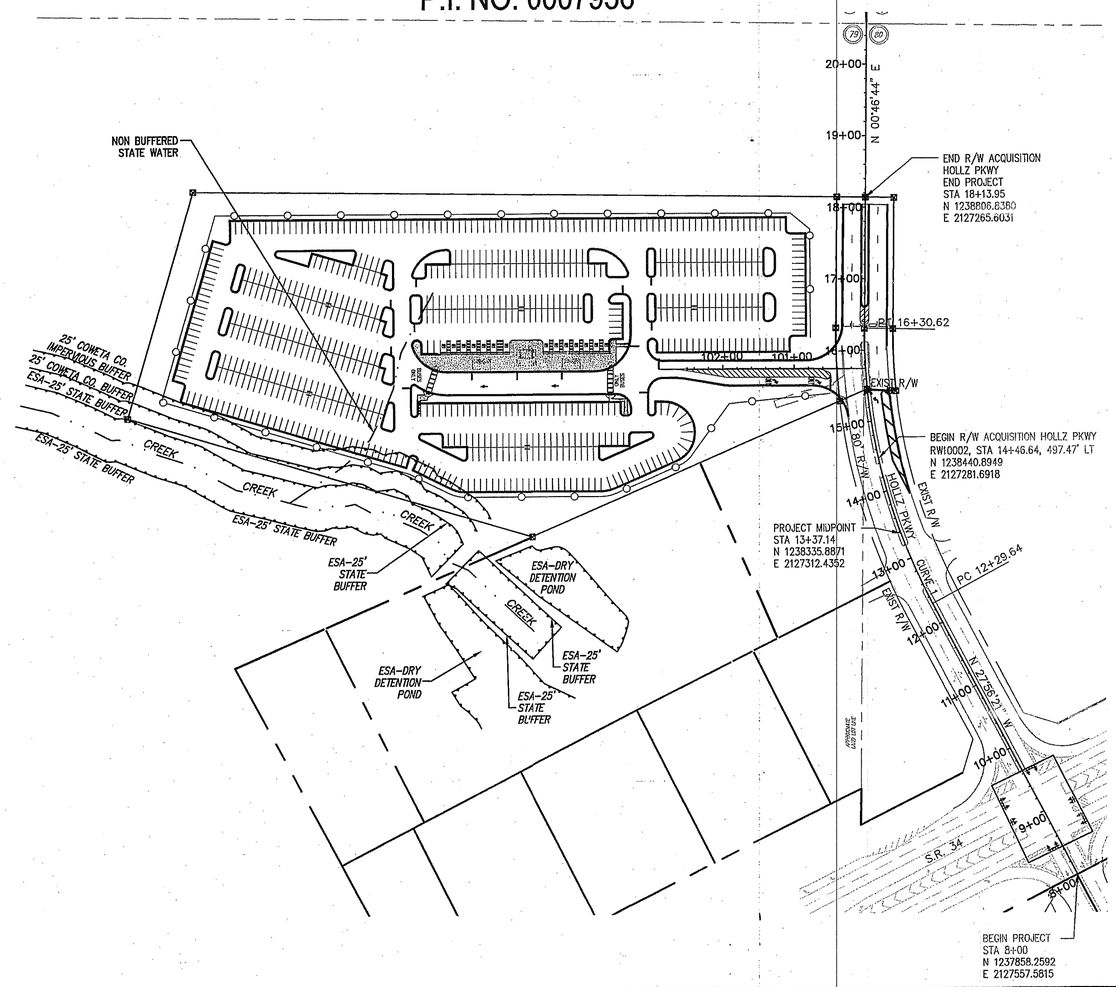

THIS PROJECT IS LOCATED:	100% IN COWETA COUNTY
AND CONGRESSIONAL DISTRICT:	THREE
PROJECT DESIGNATION:	EXEMPT
PDP CLASSIFICATION:	MINOR
FUNCTIONAL CLASSIFICATION:	SR 34 - URBAN ARTIERAL STREET HOLLZ PARKWAY - URBAN LOCAL STREET

SURVEY INFO	
COORDINATE SYSTEM:	GEORGIA STATE PLANE
HORIZONTAL DATUM:	NAD 83
VERTICAL DATUM:	NAVD 88
GEORGIA COORDINATE ZONE:	WEST
PROJECT UNITS:	ENGLISH

PLANS PREPARED BY

URS

URS Corporation
400 Northpark Town Center
1000 Abernathy Road N.E., Suite 900
Atlanta, GA 30328
Tel: (678) 808-8800, Fax: (678) 808-8400

DESIGN PROFESSIONAL SIGNATURE & DATE

UNDER THE SUPERVISION OF

MARLO L. CLOWERS, P.E.

OFFICE OF INNOVATIVE PROGRAM DELIVERY

11/5/2010	STATE INNOVATIVE PROGRAM DELIVERY ENGINEER
DATE	
11/7/10	CHIEF ENGINEER
DATE	
LOCATION AND DESIGN APPROVAL DATE	03/31/2009
PLANS COMPLETED DATE:	04/22/2009

GRAPHIC SCALE

100 0 50 100 200

(IN FEET)
1 inch = 100 ft.

NOTE:

1. ALL REFERENCES IN THIS DOCUMENT, WHICH INCLUDES ALL PAPER, WRITINGS, DOCUMENTS, OR PHOTOGRAPHS USED OR TO BE USED IN CONNECTION WITH THIS DOCUMENT, TO "STATE HIGHWAY DEPARTMENT OF GEORGIA", "STATE HIGHWAY DEPARTMENT", "GEORGIA STATE HIGHWAY DEPARTMENT", "HIGHWAY DEPARTMENT", OR "DEPARTMENT" WHEN THE CONTEXT THEREOF MEANS THE STATE HIGHWAY DEPARTMENT OF GEORGIA MEAN, AND SHALL BE DEEMED TO MEAN THE DEPARTMENT OF TRANSPORTATION.

THE DATA TOGETHER WITH ALL OTHER INFORMATION SHOWN ON THESE PLANS OR IN ANY WAY INDICATED THEREBY, WHETHER BY DRAWINGS OR NOTES, OR IN ANY OTHER MANNER, ARE BASED UPON FIELD INVESTIGATIONS AND ARE BELIEVED TO BE INDICATIVE OF ACTUAL CONDITIONS. HOWEVER, THE SAME ARE SHOWN AS INFORMATION ONLY, ARE NOT GUARANTEED, AND DO NOT BIND THE DEPARTMENT OF TRANSPORTATION IN ANY WAY. THE ATTENTION OF THE BIDDER IS SPECIFICALLY DIRECTED TO SUBSECTIONS 102.04, 102.05, AND 104.03 OF THE SPECIFICATIONS.

DESIGN DATA:

TRAFFIC A.D.T. (2010): SR 34 - 36,174
TRAFFIC A.D.T. (2010): HOLLZ PKWY - 2,290
TRAFFIC A.D.T. (2030): SR 34 - 44,140
TRAFFIC A.D.T. (2030): HOLLZ PKWY - 6,870

DESIGN SPEED: HOLLZ PKWY - UNPOSTED
SR 34 - 55 MPH

LENGTH OF PROJECT		
	COWETA COUNTY	
	MILES	
NET LENGTH OF ROADWAY:	N/A	
NET LENGTH OF BRIDGES:	N/A	
NET LENGTH OF PROJECT:	0.192	
NET LENGTH OF EXCEPTIONS:	N/A	
GROSS LENGTH OF PROJECT:	0.192	

REVISION DATES:

03/23/2010
04/28/2010
05/07/2010
06/28/2010
09/02/2010