4/14/2014 2:21:12 PM \\GDOT-DSN1\GOPLOT\QCF\d4_PDF_Out_mono_200dpi.qcf bdahman C:\I myProjects\0007959 CSBRG-0007-00(959) Irwin\DGN\54 6 007959ER06.prf

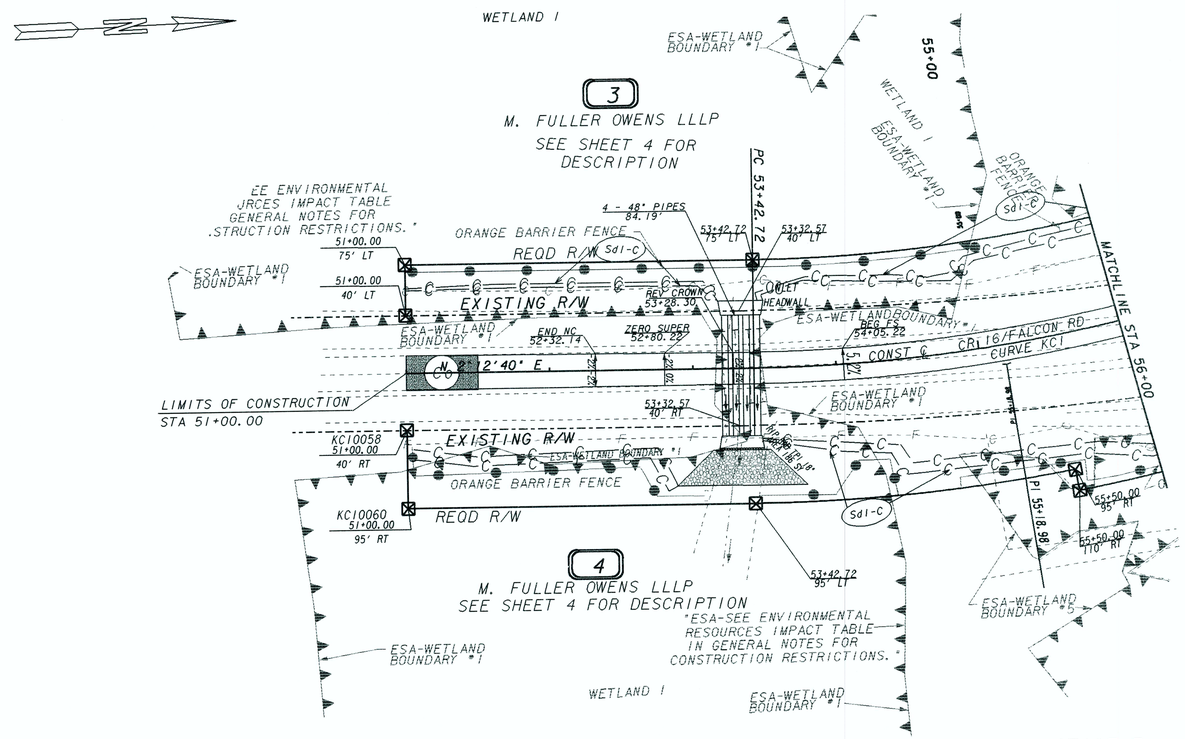

STAGE 3

1. MAINTAIN ALL PERIMETER BMPs AND CONSTRUCTION EXITS.
2. MULCH AND PLANT TEMPORARY GRASS AS REQUIRED.

The contractor shall ensure that no construction related activities other than these shown the approved plans, including the use of easements, signing, construction, vehicular use, borrow or waste activities, sediment basins, and trailer placement occur within those areas designated as ESAs

GEORGIA
DEPARTMENT OF TRANSPORTATION

SCALE IN FEET
0 50 100 200

REVISION DATES		
3 4 2014		
4 14 2014		

STATE OF GEORGIA
DEPARTMENT OF TRANSPORTATION
OFFICE: TIFTON OFFICE/DISTRICT 4

BMP LOCATION DETAILS

STAGE 3
CR 16/FALCON RD

DRAWING NO. 54-006

1/5/2009 GPLN

Use On Construction

4/14/2014 2:21:12 PM \\GDOT-DSN1\GOPLOT\QCF\d4_PDF_Out_mono_200dpi.qcf bdahman C:\I myProjects\0007959 CSBRG-0007-00(959) Irwin\DGN\54 6 007959ER06.prf D4-Tifton