2/21/2007	10:26:00 AM	GDOTRoad	p:\02\02077\904\dgn\0082321r06.dgn	COUNTY	PROJECT NUMBER	SHEET NO.	TOTAL SHEETS
dajackson		ROAD.TBL		TROUP	CSNHS-0008-00(232)		

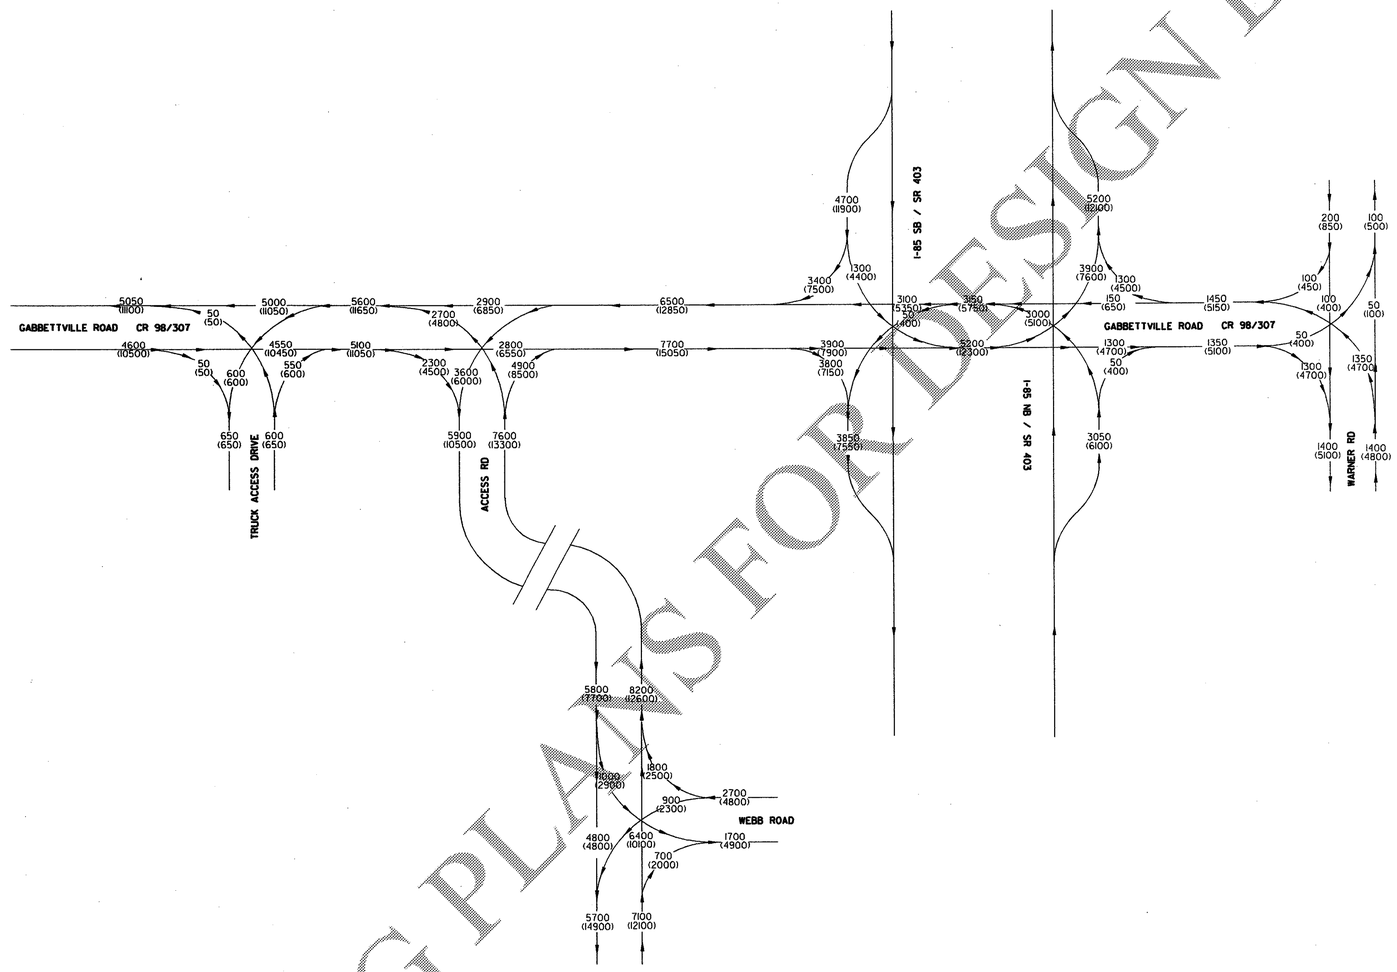

I-85

T = 18%
24 HOUR T = 21%
S.U. = 4.00%
COMB. = 17.00%

GABBETTVILE RD & WEBB ROAD

T = 8.00%
24 HOUR T = 10.00%
S.U. = 7.00%
COMB. = 3.00%

CSNHS-0008-00(232)
P.I.# 0008232
TROUP COUNTY

2009 ADT = 000
2029 ADT = (000)

JORDAN JONES & GOULDING

NOT RELEASED FOR CONSTRUCTION

REVISION DATES		

STATE OF GEORGIA
DEPARTMENT OF TRANSPORTATION

OFFICE: URBAN DESIGN

YEAR 2009 (2029) AVERAGE DAILY TRAFFIC
TRAFFIC FLOW DIAGRAM

I-85 INTERCHANGE
AT CR 98/GABBETTVILLE RD

DRAWING No. 10-06

COSTING PLANS FOR DESIGN BUILD