| 12/15/2010 rethlgpen | Wed Dec 15 15:07:38 2010 | \\gdot-dsn1\gocfg\resources\Gdot2007_Klp.tbl | J:\DESIGN\0008409\DGN\008409XR01.dgn | STATE | PROJECT NUMBER | SHEET NO. | TOTAL SHEETS |
|---|---|---|---|---|---|---|---|
| | | | | GA | CSSTP-0008-00(409) | 20 | 118 |

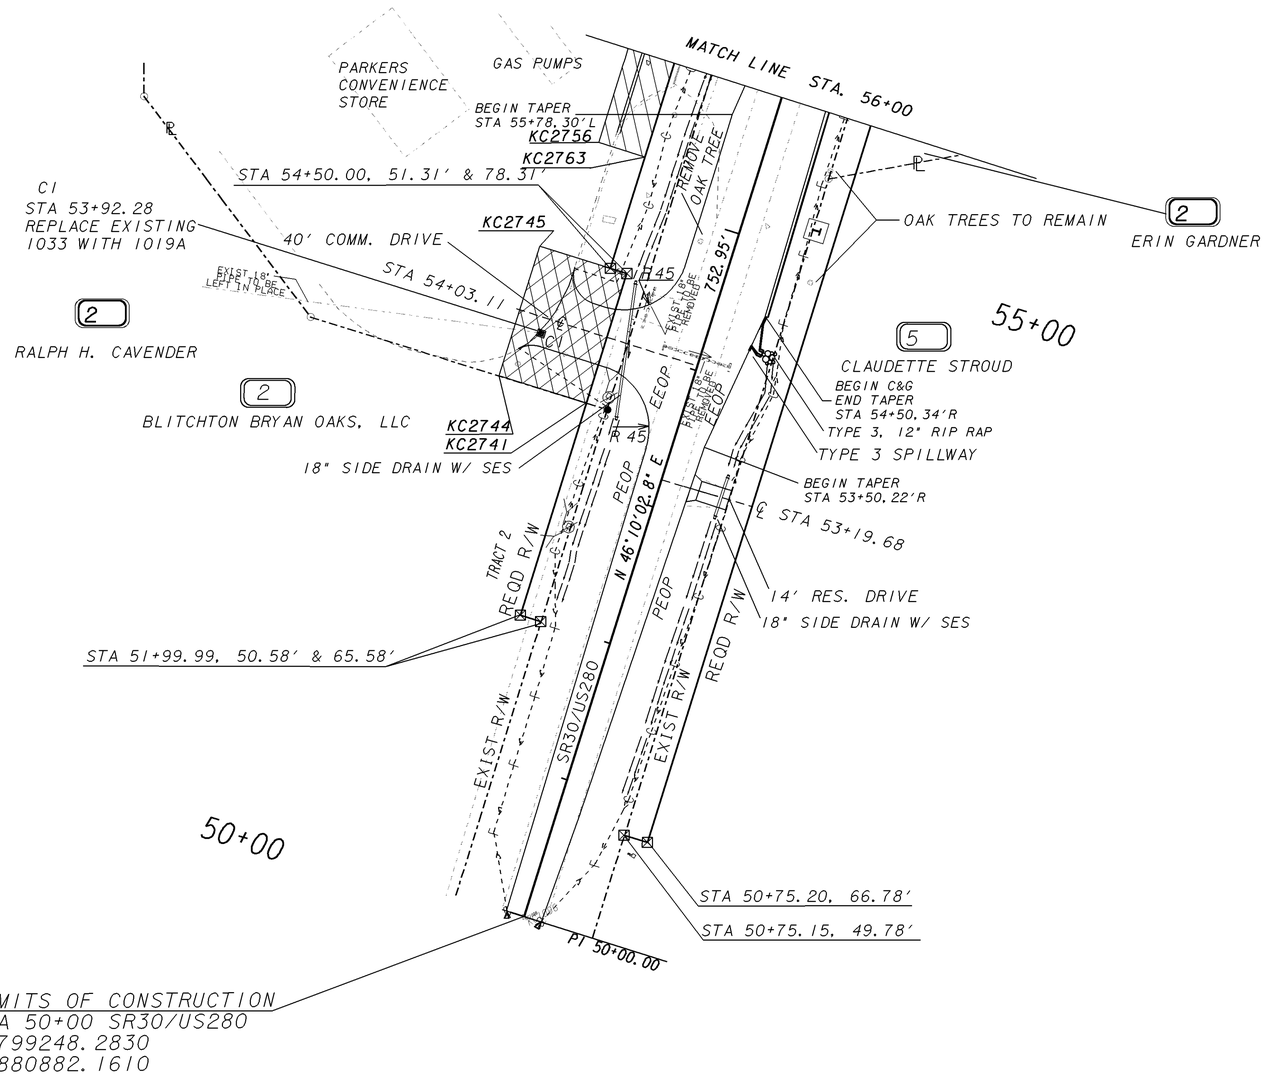


EASEMENT STA/OFFSETS

| | | |
|---|---|---|
| KC2020 | STA 53+51.29, -84.00' | (US280) |
| KC2374 | STA 53+51.29, -66.02' | (US280) |
| KC2021 | STA 54+50.00, -84.00' | (US280) |

PROPERTY AND EXISTING R/W LINE
REQUIRED R/W LINE
CONSTRUCTION LIMITS
EASEMENT FOR CONSTR & MAINTENANCE OF SLOPES
EASEMENT FOR CONSTR OF SLOPES
EASEMENT FOR CONSTR OF DRIVES

BEGIN LIMIT OF ACCESS.....BLA
END LIMIT OF ACCESS.....ELA
LIMIT OF ACCESS
REQ'D R/W & LIMIT OF ACCESS

**GEORGIA**
**DEPARTMENT OF TRANSPORTATION**

SCALE IN FEET
0 50 100 200

REVISION DATES

STATE OF GEORGIA
DEPARTMENT OF TRANSPORTATION
OFFICE: D5 DESIGN

**CROSSROAD PLAN**
US280

PROJECT: CSSTP-0008-00(409)
COUNTY: BRYAN

DRAWING No. 14-1

3/1/2007 GPLN