RELEASED FOR CONSTRUCTION 11/04/09

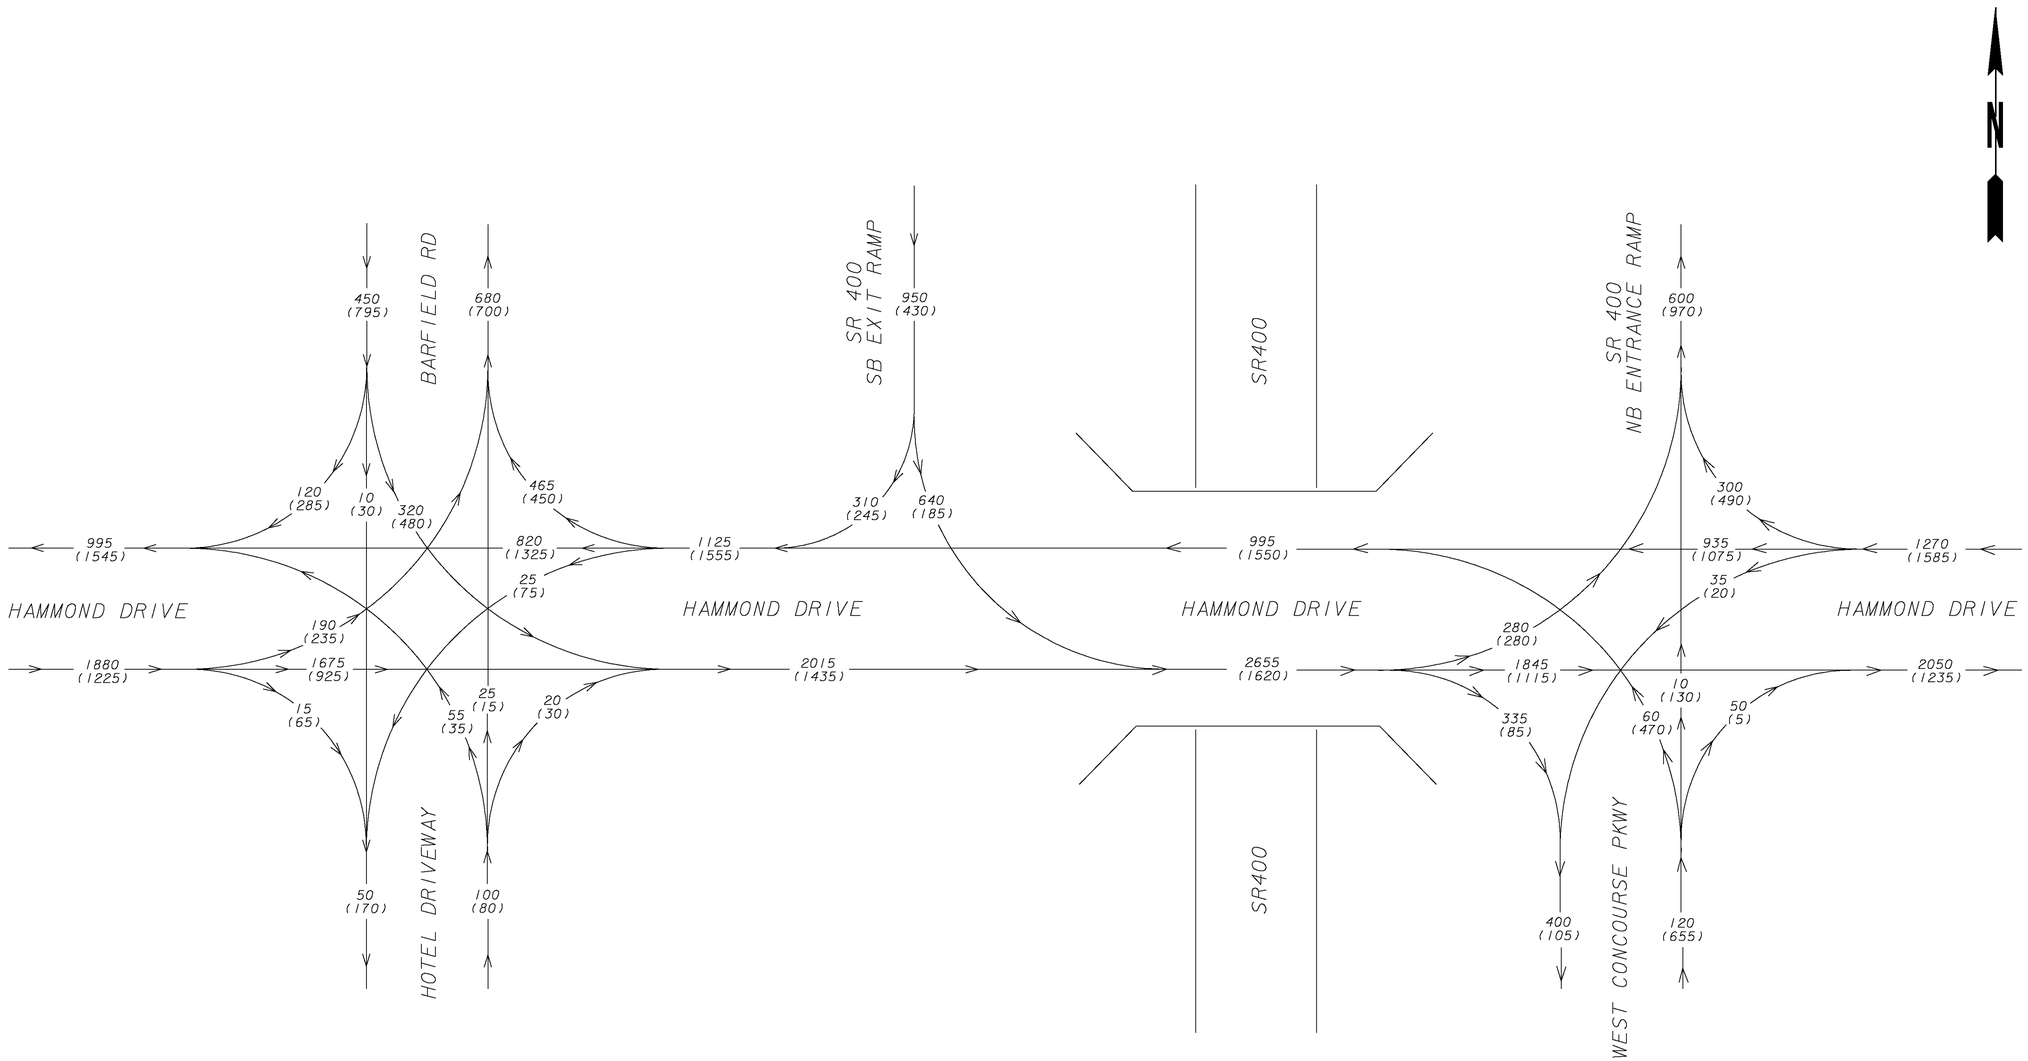

2014 AM DHV = 000
2014 PM DHV = (000)

PEAK HOUR TRUCK = 3%
24 HOUR TRUCK = 5%

THE LPA GROUP
TRANSPORTATION CONSULTANTS
3595 ENGINEERING DRIVE
NORCROSS, GEORGIA 30092
(770) 263-9118

REVISION DATES		

STATE OF GEORGIA
DEPARTMENT OF TRANSPORTATION
OFFICE: INNOVATIVE PROGRAM DELIVERY

TRAFFIC DIAGRAM
2014 DESIGN HOURLY VOLUME
SR 400/HAMMOND DRIVE
INTERCHANGE

DRAWING No. 10-01