COUNTY	PROJECT NUMBER	SHEET NO.	TOTAL SHEETS
BULLOCH	CSSFT-0008-00(424)	7	55

DETAILS OF OVERHEAD STREET NAME SIGNS

D-SPEC 1

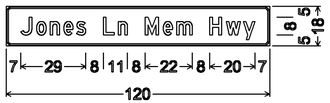

2" Radius, 1" Border, 0" Indent, White on Green;
"Jones Ln Mem Hwy" D Georgia;

D-SPEC 2

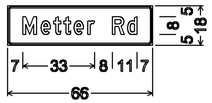

2" Radius, 1" Border, 0" Indent, White on Green;
"Metter Rd" D Georgia;

SUMMARY OF QUANTITIES FOR OVERHEAD STREET NAME SIGNS

SIGNS - TYPE 2 MAT'L, REFL SHEETING TYPE 9

LOCATION	CODE	SIZE	QUANTITY	SQUARE FEET
SR 46 METTER RD	D-SPEC 2	66" X 18"	2	16.50
SR 73 (JONES LN MEM HWY)	D-SPEC 1	120" X 18"	2	30.00
TOTAL			4	46.50

MOUNTING DIMENSIONS			
H	A	B	C
12"	9"	1½"	36"
18"	15"	1½"	24"
24"	18"	1½"	18"
30"	24"	3"	12"

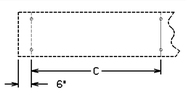

FOR MOUNTING TO MAST ARMS STRUCTURES.
(NOT TO SCALE)
NOTE: USE ASTRO MINI SIGN BRAC AND CLAMP OR EQUIVALENT

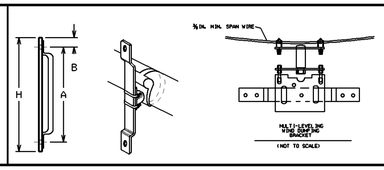

GEORGIA
DEPARTMENT OF TRANSPORTATION

GENERAL NOTES:

1. EACH SIGN SHALL CONTAIN A MINIMUM OF TWO (2) HANGERS OR BRACKETS.
2. SIGN LEGEND SHALL BE 8-IN. UPPER CASE & 6-IN. LOWER CASE SERIES "D" LETTERS ALL ARROWS SHALL BE 6-IN. TALL & 9-IN. LONG
3. EACH SIGN SHALL CONTAIN 1/2-IN BORDERS AND 1 1/2-IN RADII.
4. EACH SIGN SHALL BE MADE OF ONE CONTINUOUS PIECE OF ALUMINUM.
5. SIGNS SHALL HAVE STANDARD REFLECTORIZED INTERSTATE GREEN BACKGROUND WITH WHITE REFLECTORIZED LEGENDS, BORDERS AND ARROWS.

REVISION DATES

STATE OF GEORGIA
DEPARTMENT OF TRANSPORTATION
OFFICE: ROADWAY DESIGN
SUMMARY OF QUANTITIES

DRAWING No.
06-002

GPLN